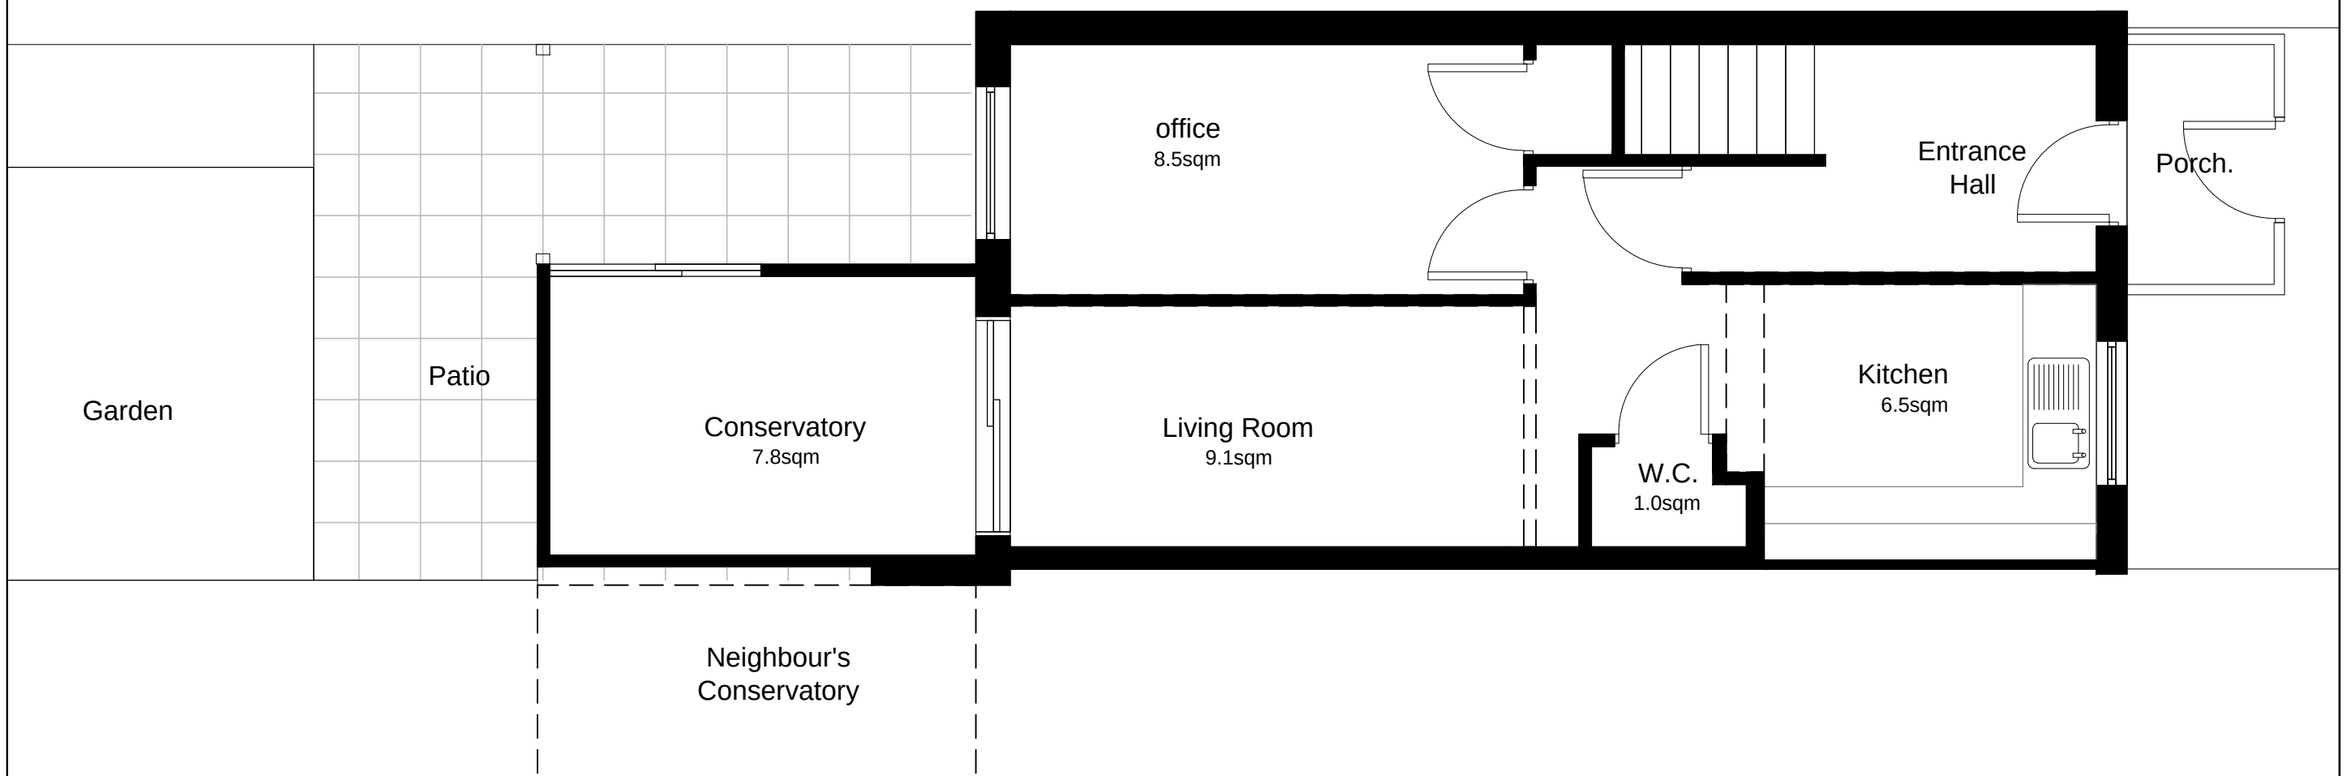

GROUND FLOOR PLAN – Scale 1:50

0 1 2

General Notes
This drawing is to be read in conjunction with all relevant design team specifications and drawings. All dimensions are to be checked on site prior to commencement of work and any discrepancies reported to the Project Architect. All materials and components are to be handled, stored, protected, installed and finished strictly in accordance with the manufacturer's recommendations. Copyright 2021 LAFOUCADE-BAILLIE LTD.
Company Registration no. 7800006

Rev – 31.08.21 Issued to Planning for Approval.

project title: 5 Whernside Close SE28			
drawing title: EXISTING GROUND FLOOR PLAN			
date: 13/10/16	drawn by: CB	project no.: LFB 1615	
scale: 1:50	checked by (sign):	drawing no.: 02	
status: Information	approved by (sign):	revision no.: -	

LAFOUCADEBAILLIE DesignConsultants

LaFoucade-Baillie LTD
64 Southwark Bridge Road
London
SE1 0AS
Mob: 07958 328 742
info@lfbconsultants.com
www.lfbconsultants.com