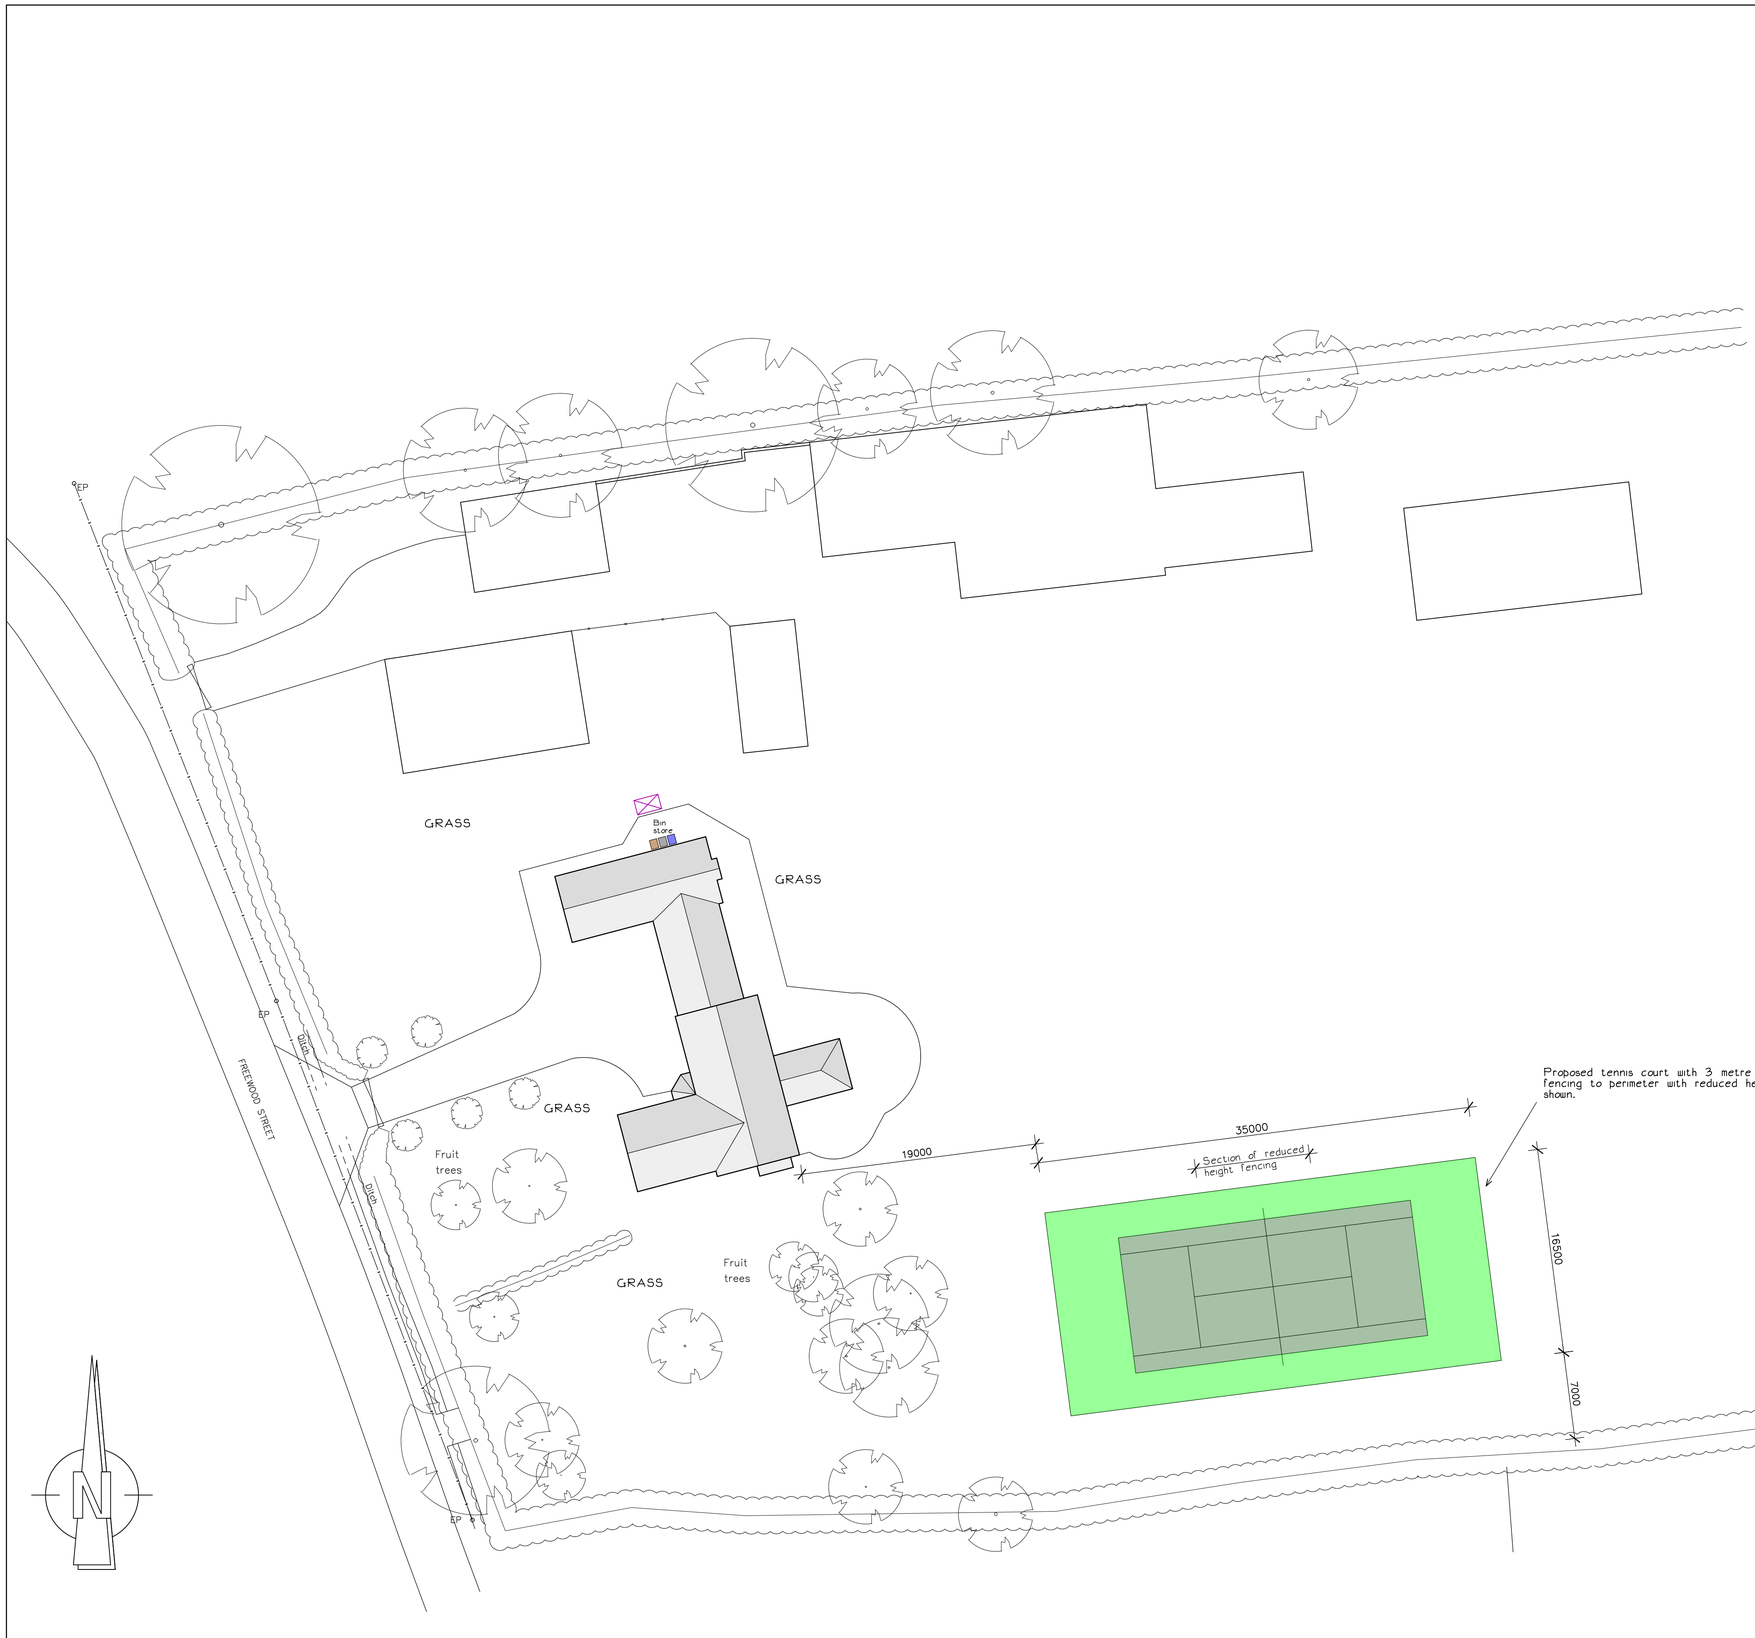

Part Block Plan

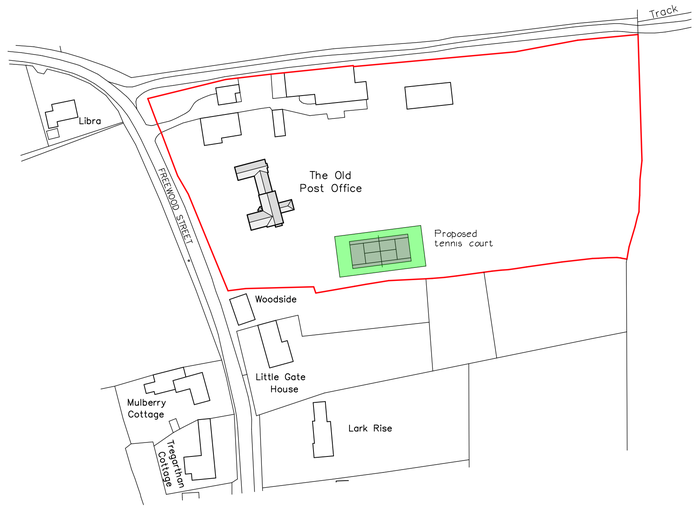

Site location plan

© Crown Copyright. All rights reserved. Licence Number AR100037782

MARK A. JOHNSTON M.C.I.A.T.
KARMA HOUSE, 3 BUNBURY AVENUE, GT. BARTON, BURY ST. EDMUNDS, SUFFOLK. IP31 2SZ. Tel. 01284 787275

project
Proposed tennis court with perimeter fencing,
at The Old Post Office,
Bradfield St. George,
for Mr. & Mrs. J. Crooks.

drawing
Site location and block plan as proposed.

date	drg. no.	rev.
September 2021	21.11/01	
scale 1:250 & 1:1250		