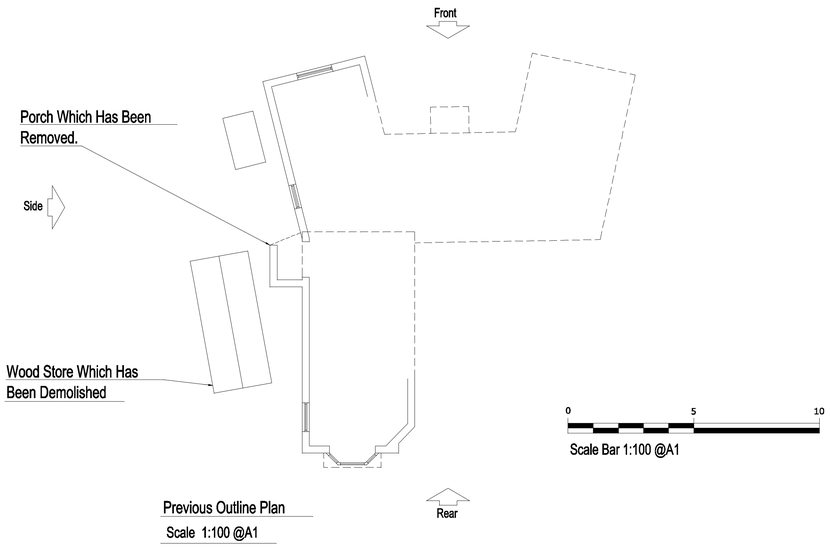

Previous Outline Plan
Scale 1:100 @A1

Side Elevation
Scale 1:100 @A1

Front Elevation
Scale 1:100 @A1

Rear Elevation
Scale 1:100 @A1

Previous Elevations

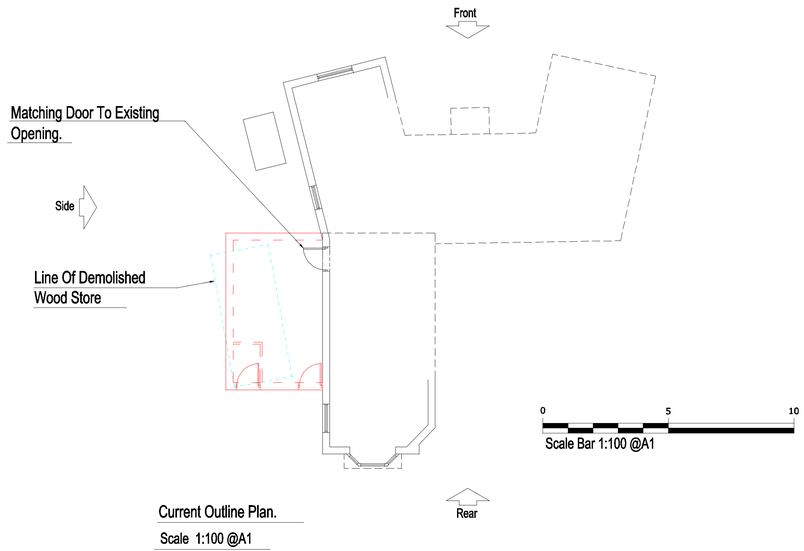

Current Outline Plan.
Scale 1:100 @A1

Side Elevation
Scale 1:100 @A1

Front Elevation
Scale 1:100 @A1

Rear Elevation
Scale 1:100 @A1

Current Elevations

Drawn.
T.D.P.
31 Aug 2021

drawing title

Elevations and Floor Plan for Majutora Longney GL2 3SJ

Scale 1:100 @ A1

Utility and Cloak Room

M.A.J. 130