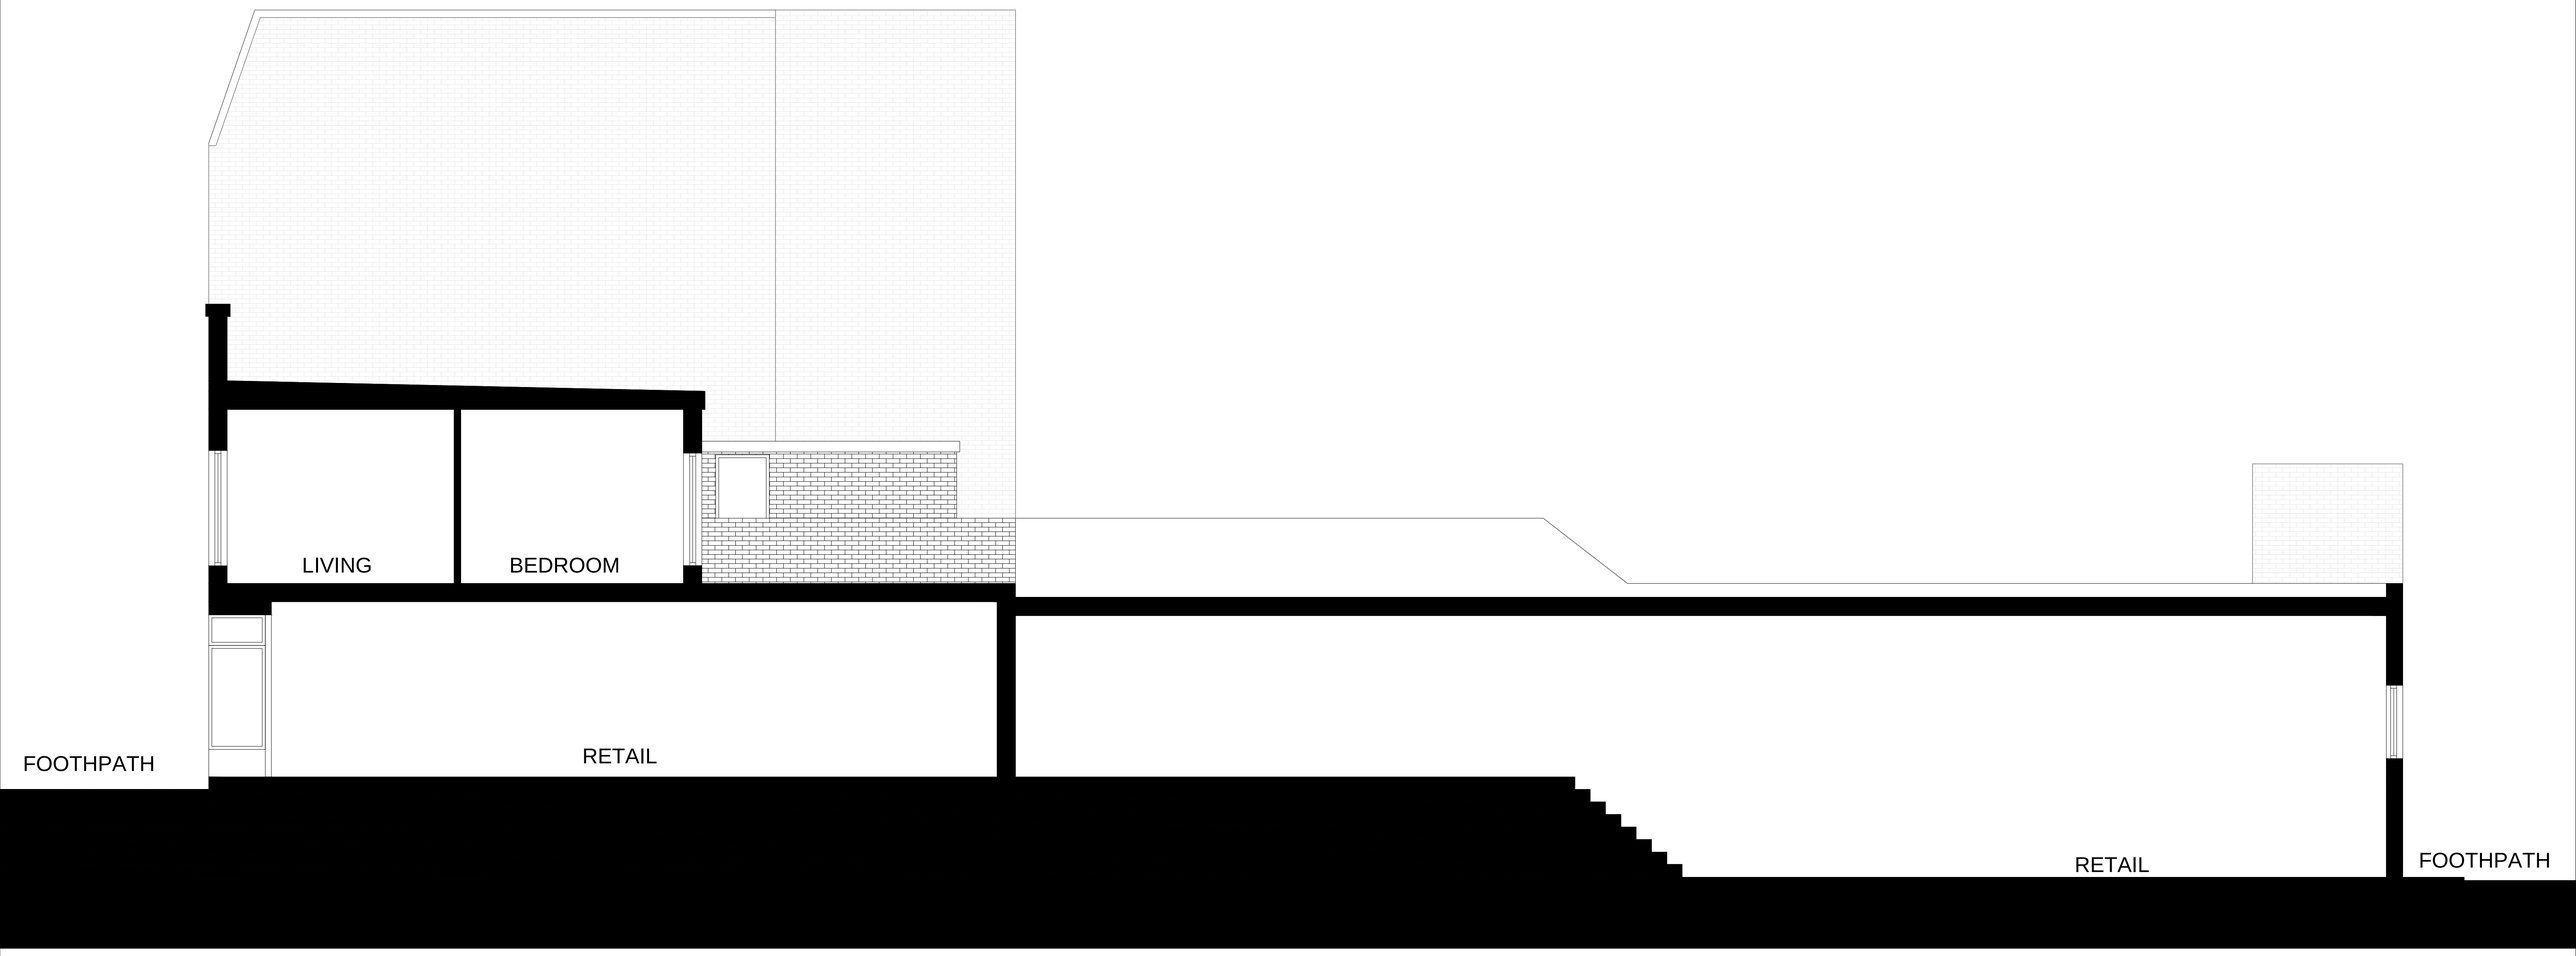

EXISTING SECTION

1m 5m

PROJECT	DWG NO.	SCALE	DETAIL	25.10.2021						PROJECT NO.	
40-42 THE BROADWAY, GREENFORD, UB6 9PT	14	1:50 @ A1	EXISTING SECTION	ISSUED						21.35	**PR Architecture ltd.** Chartered Architect
PLANNING											120, Pinner Road, Harrow, HA1 4JD. Tel: 0208 357 2304