PROPOSED CHANGE OF USE TO HOT FOOD CARRY OUT SHOP 12-14 BUCHANAN STREET AIRDRIE FOR MR BRIAN WOTHERSPOON.

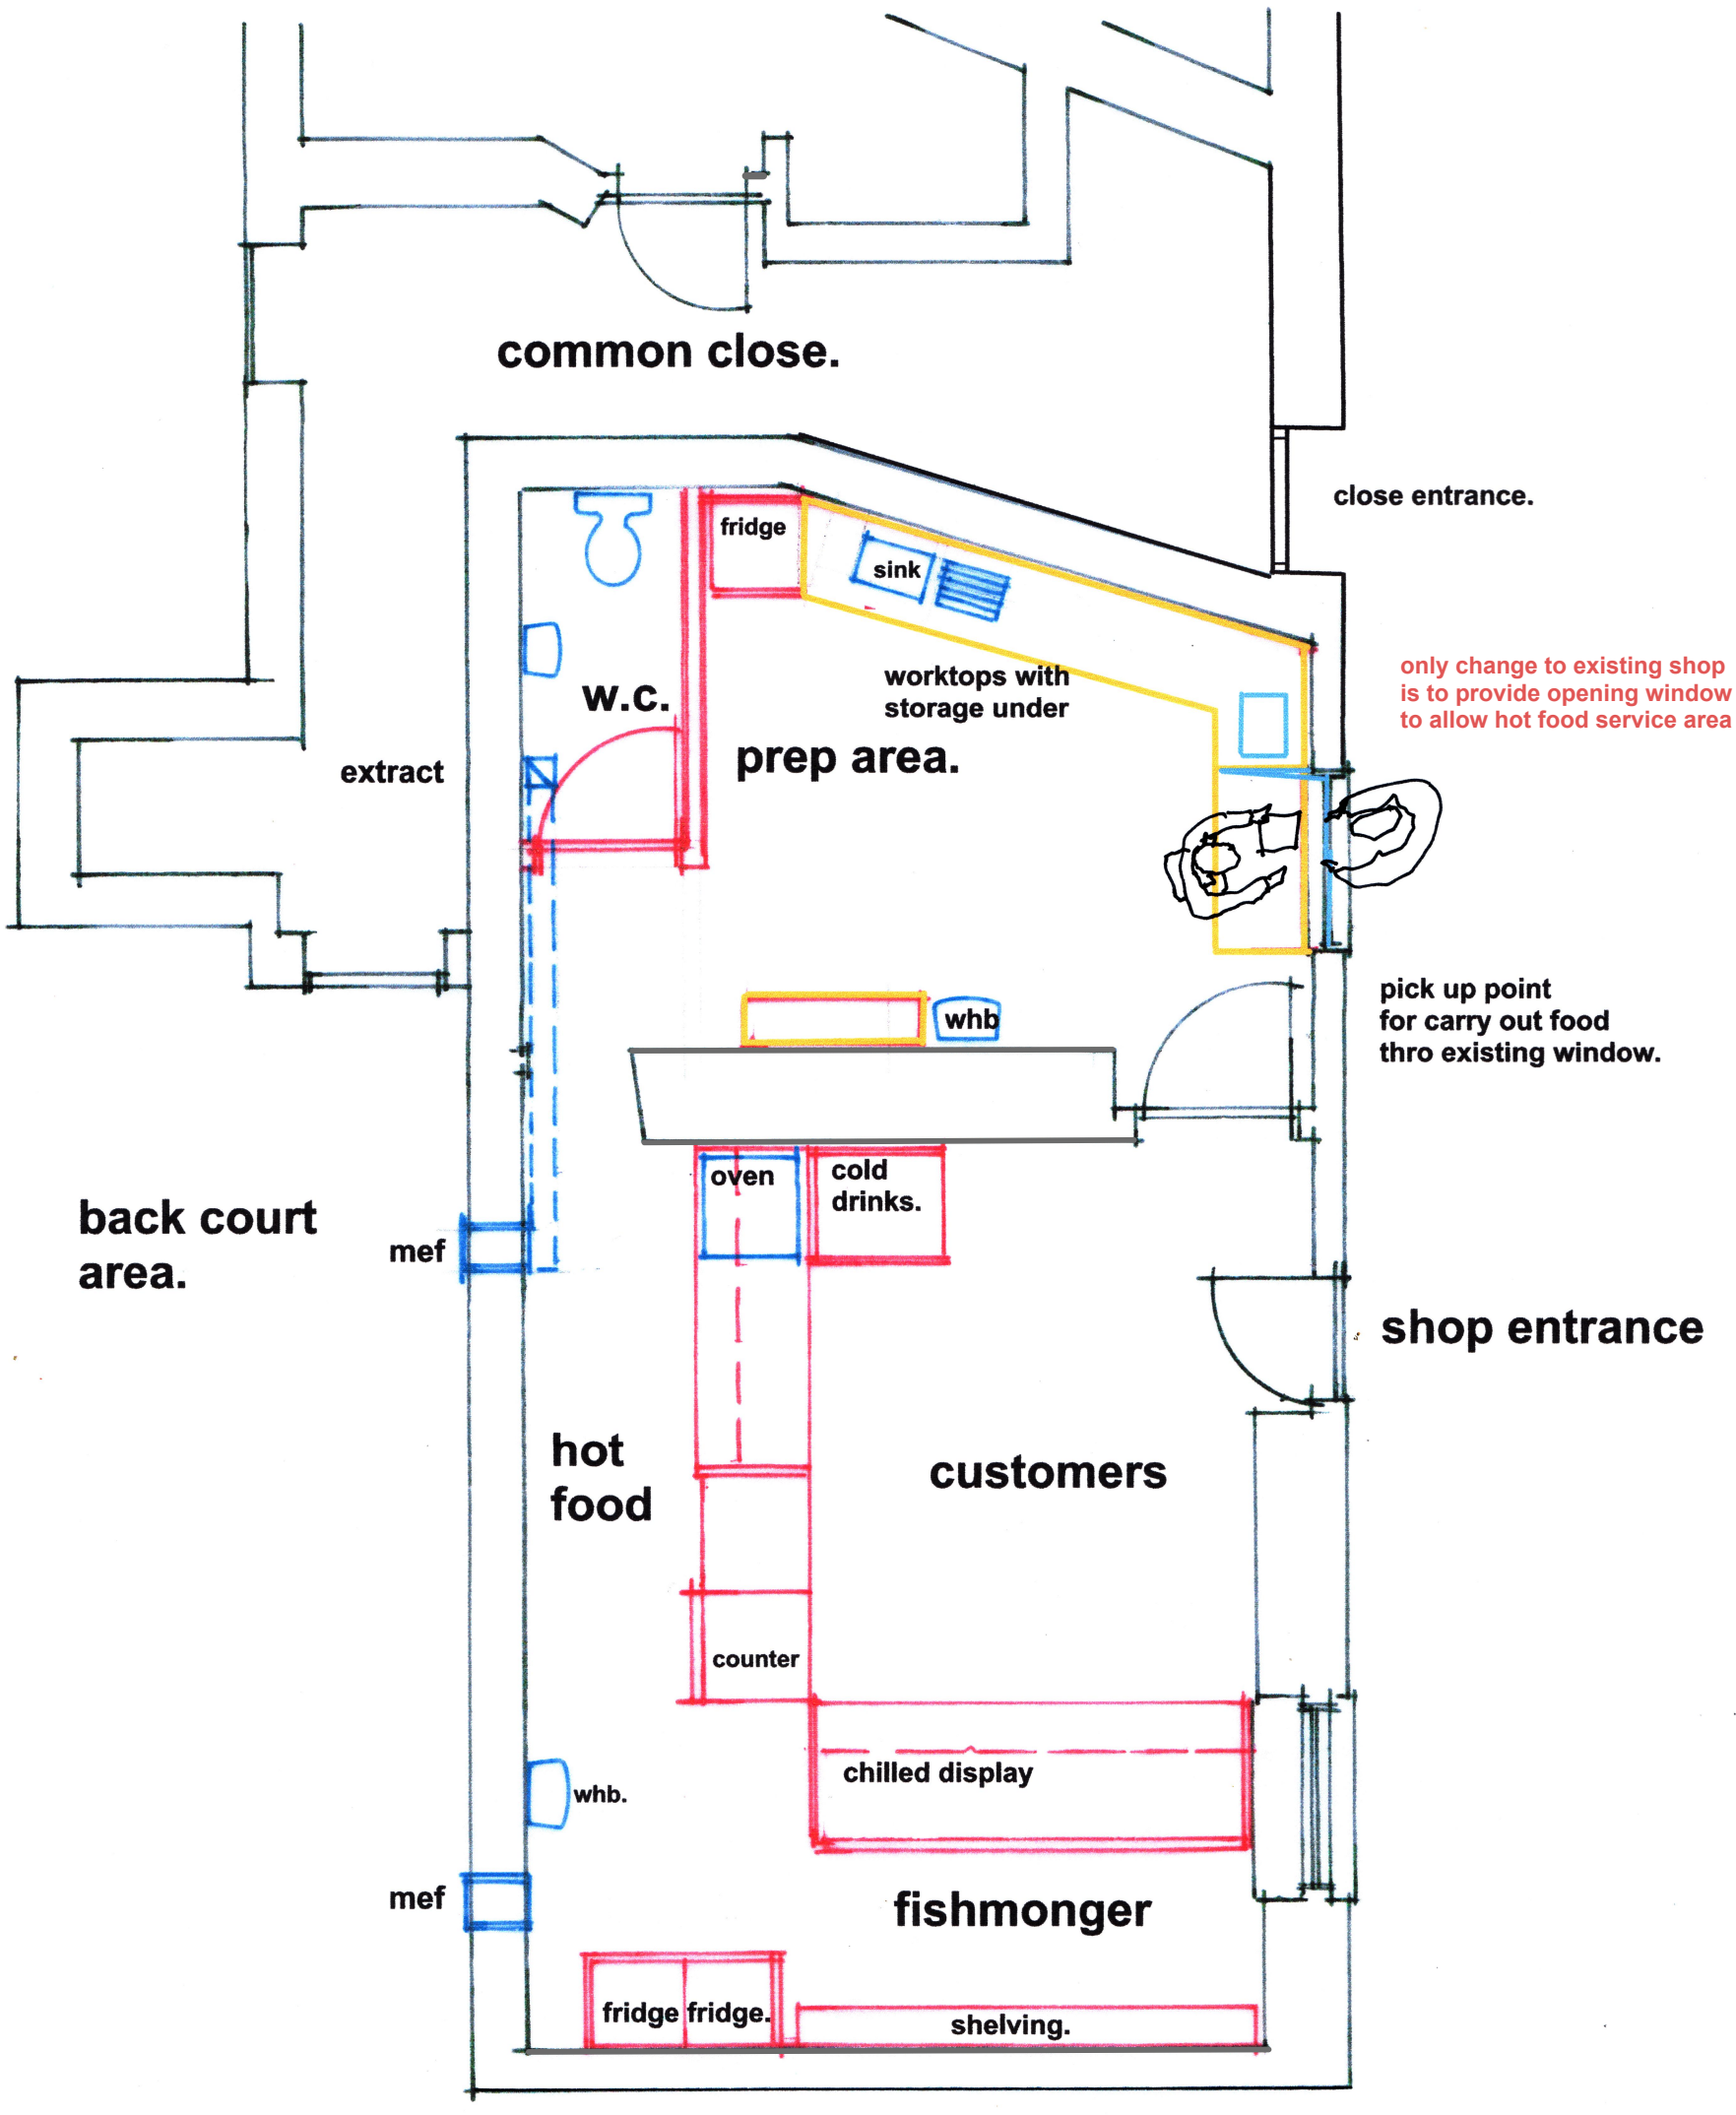

Proposed Plan. 1:50.

scale in metres 0 0.5 1 2 3 4 5

DRG 01b.