South West Water

The information indicated on this plan is provided only as a guide and no assurance as to its accuracy is given or implied. The Company accepts no liability whatsoever for any error or omission in the information. It should be noted that not all mains, service pipes and other apparatus of the Company in the area of the plan are shown.

DRAINAGE

GREEN LANE FARM MAWLA, REDRUTH TR165DW

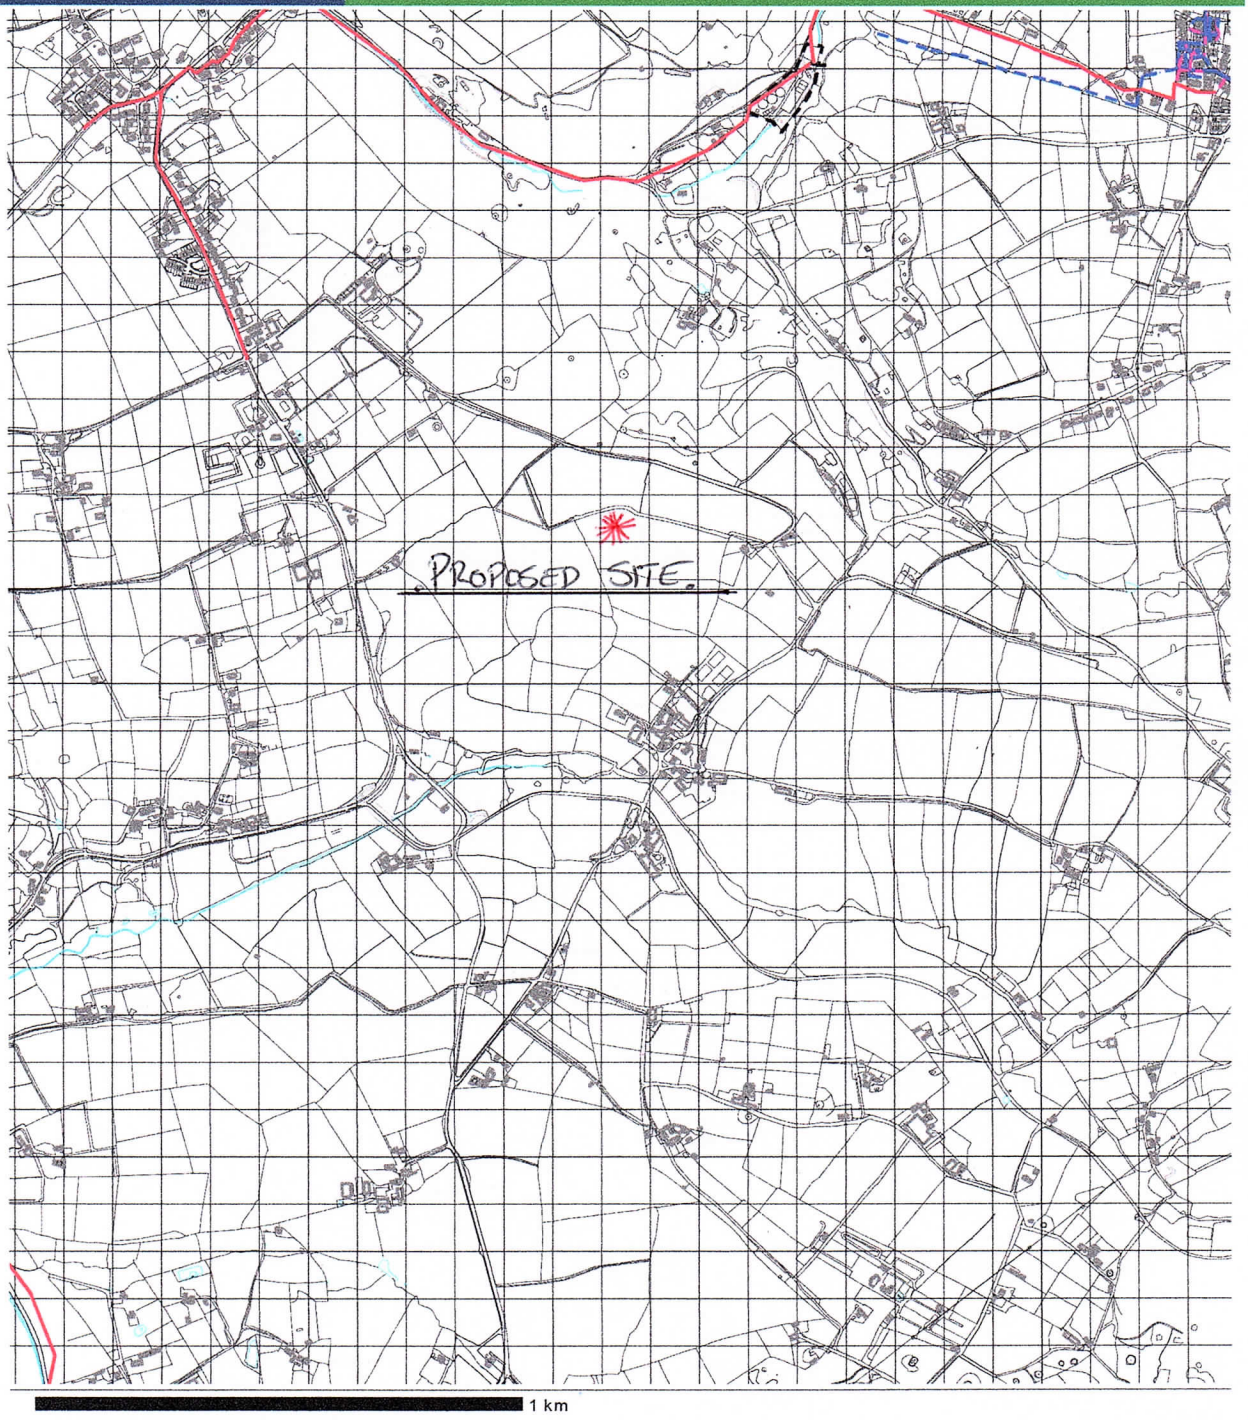

Reproduced from the Ordnance Survey map by South West Water Ltd by permission of Ordnance Survey on behalf of the Controller of Her Majesty's Stationary Office.
(c) Crown Copyright South West Water Ltd licence number 0100031673

Sewer Pipe Details

Public - Foul	
Public - Surface	
Public - Combined	
Public - Treated	
Pumping Main	
Elevated	/EL
Unverified	
Abandoned	A
Highway	

Common Shapes

Circular	C	Barrel	B	U Shaped	US
Rectangular	R	Trapezodial	T	Horseshoe	H
Unknown	U	Egg Shape	E	Oval	OV

Common Materials

Vitrified Clay	VC	Alkathene	AK	Medium Density Polyvinylchloride	MDPE
Pre Cast Concrete	PCO	Asbestos Cement	AC	Unplasticised Polyvinylchloride	UPVC
Concrete	CO	Polyvinylchloride	PVC	Unknown	U

Sewerage Structures

Manhole Foul		Manhole Surface	
Manhole Combined		Manhole Private	
Soakaway	SK	Catchpit	CP
Washout	WO	Hatchbox	HB
Buried	BU	Unable to Locate	UL