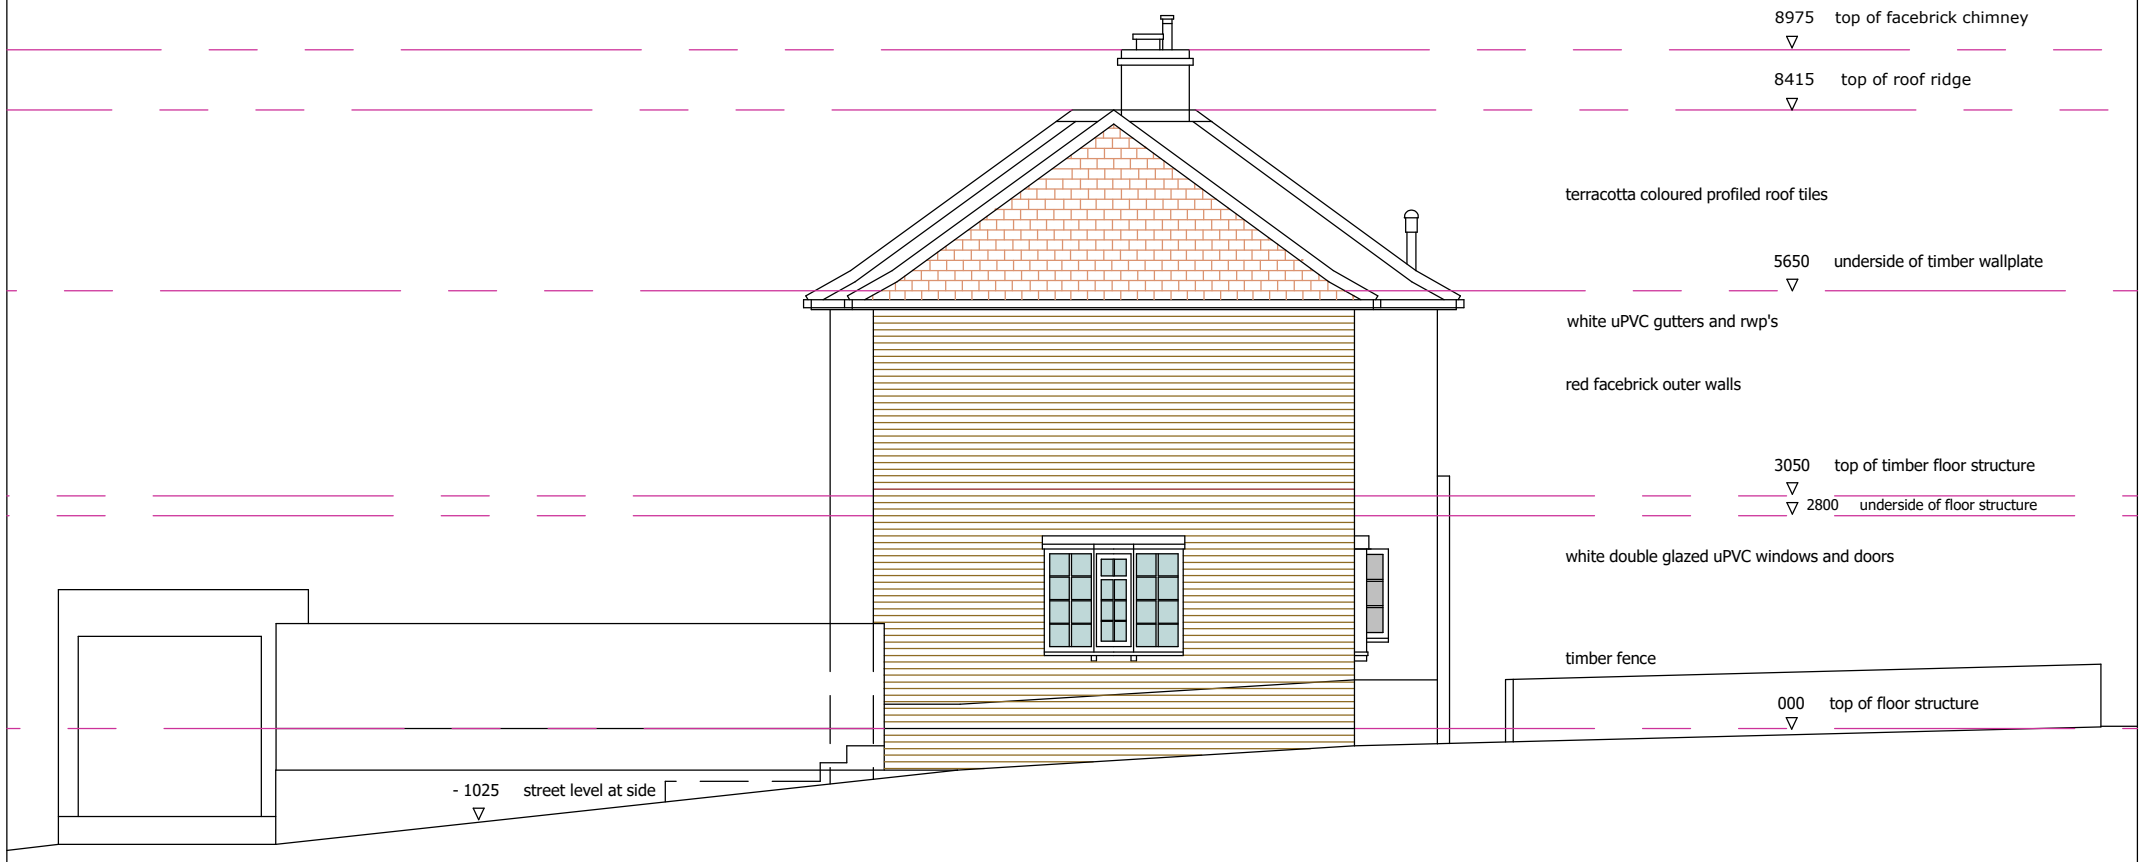

0 East Elevation

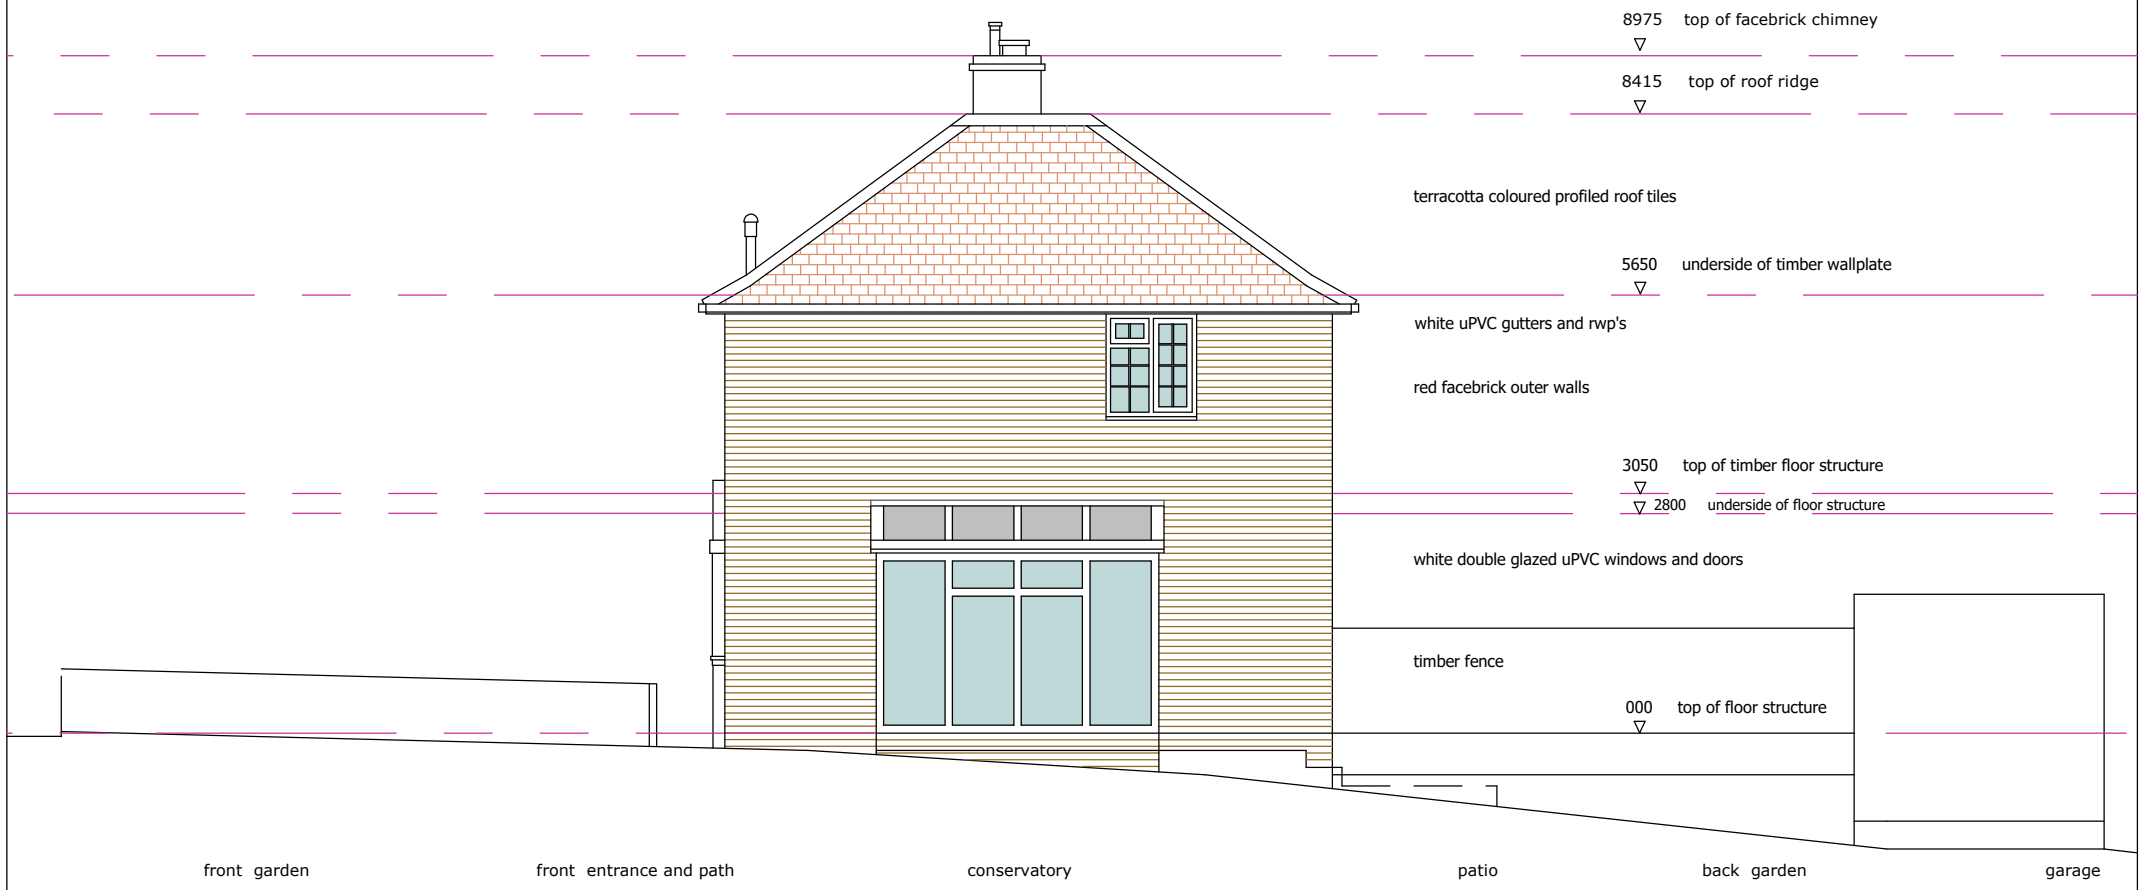

0 West Elevation

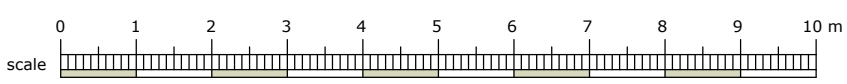

NO

04

TITLE TIETEL

Existing East & West Elevations

DRAWN CJC GETEKEN

SCALE SKAAL

1:100

PROJECT PROJEK

Louis Botes

21 Paiges Farm Close Weald
Sevenoaks TN14 6QP

Single Storey Side Extension

REFERENCE VERWYS

CHRISTOPHER COWLEY AND ASSOCIATES
079-86340719
c.cowley@tiscali.co.uk