Ground floor plan 1:50

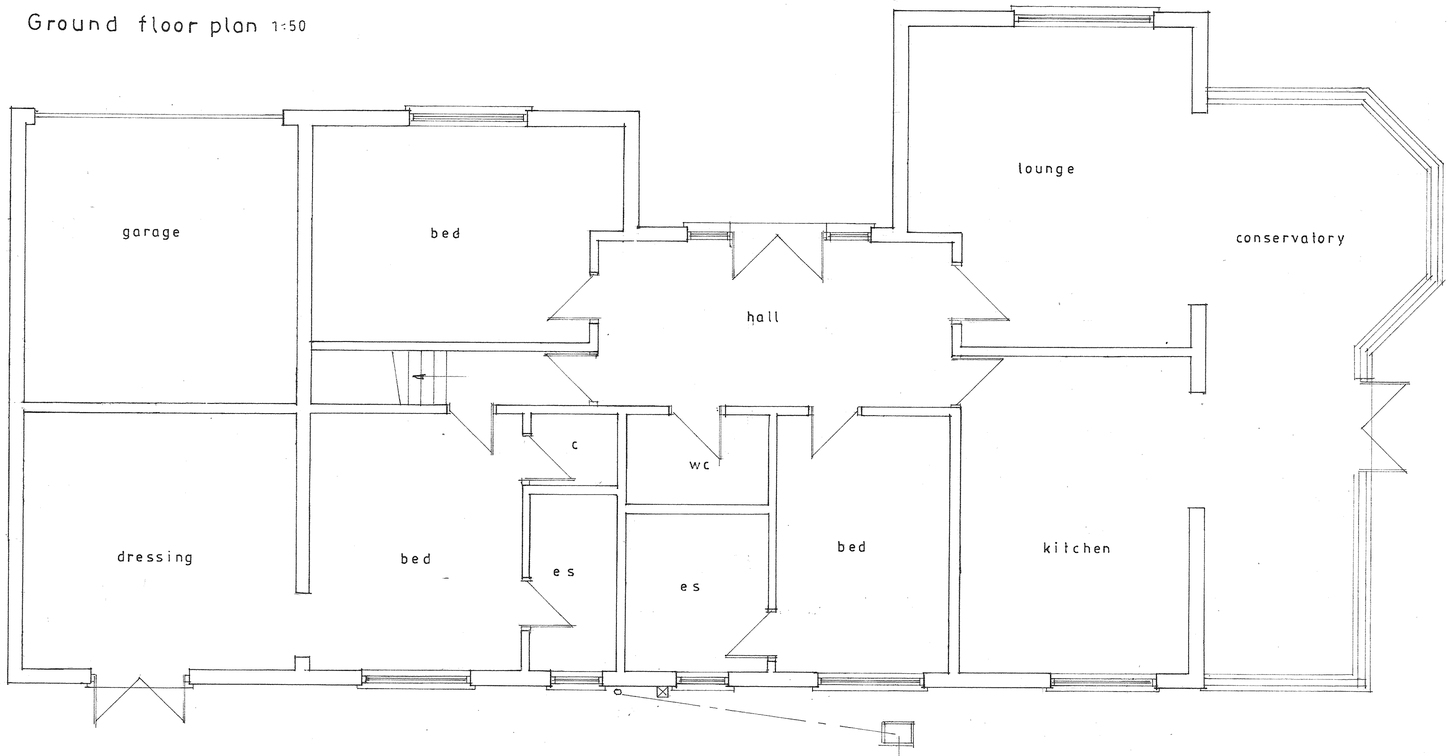

Scale Bars (m)

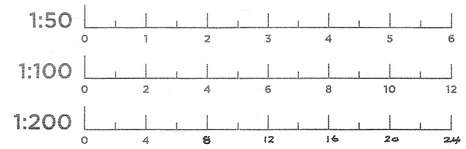

Block plan 1:500

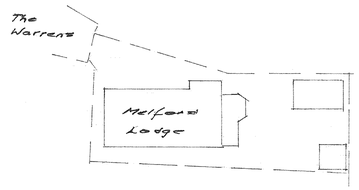

Roof plan 1:100

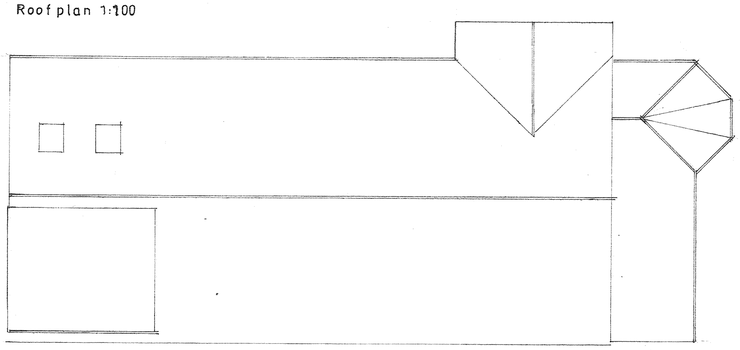

Elevations 1:100

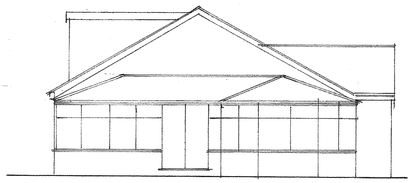

Side

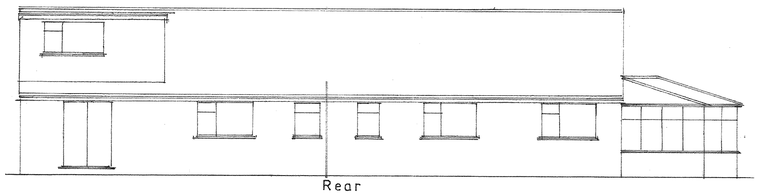

Rear

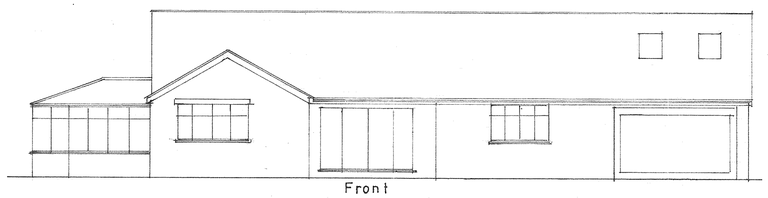

Front

PLAN & SURVEY LTD
CHARTERED SURVEYORS
52A Picardy Road
Belvedere, Kent DA17 5QN
RICS
Telephone: 01322 445 133
Mobile: 07767 881 391
Mike Course MRICS
Email: planandsurvey@btinternet.com

Client
Mr N.Fathers

Job Title
'Melford Lodge'
The Warrens, Hartley,
Kent, DA3 8DB

Drawing Title
Existing plans and elevations

Scale 1:50 1:100 1:200 TW1

FVRepro Ltd
T: 01322 227 672 E: info@fvrepro.co.uk

841mm x 594mm A1