This drawing is protected under copyright

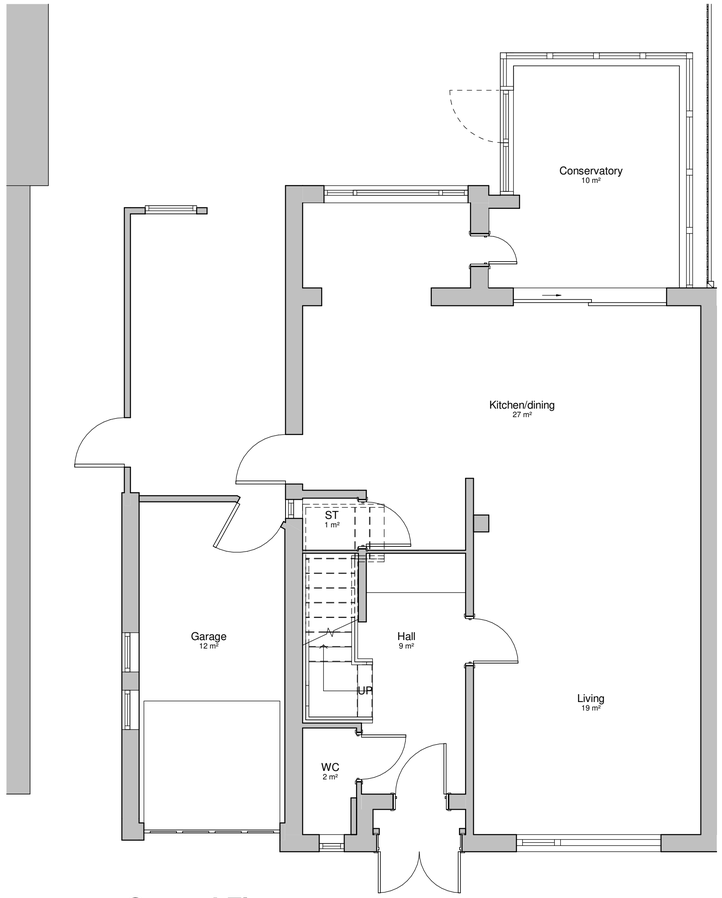

Ground Floor
1 : 50

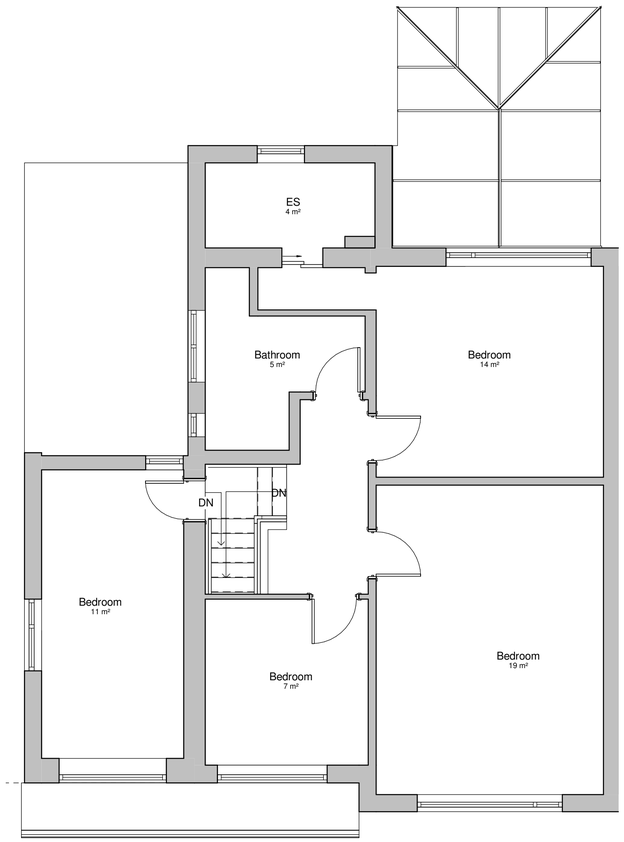

First Floor
1 : 50

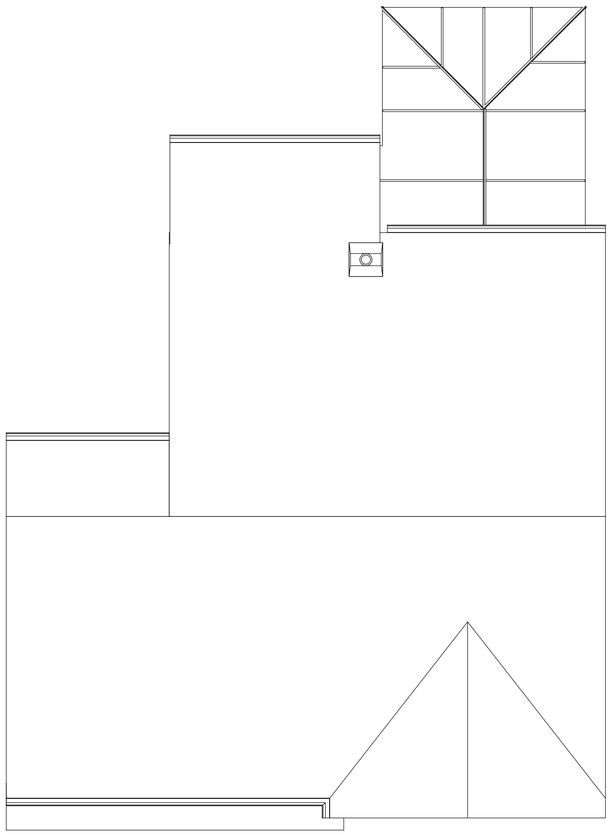

Roof
1 : 50

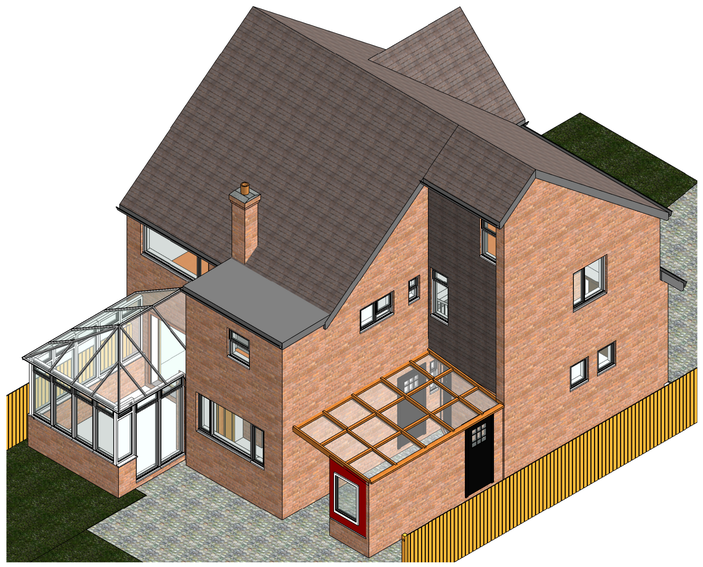

3D View

0.5 0 0.5 1 1.5 2 2.5
SCALE 1: 50 m

Rev	Description	Date

PROJECT
67 Fairoak Drive
Eltham SE9 2QQ

TITLE
Existing Drawing

CLIENT
Alexia

DRAWN BY	CHECKED BY	DATE
AK	AK	07/01/21

SCALE (@ A1)	PROJECT NUMBER
1 : 50	132

DRAWING NUMBER	REV
PL003	B

04/10/2021 14:24:57