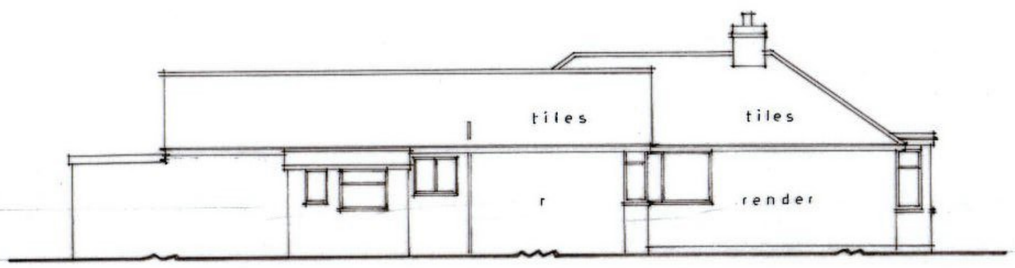

EXISTING NORTH WEST ELEVATION

EXISTING FRONT 1:100

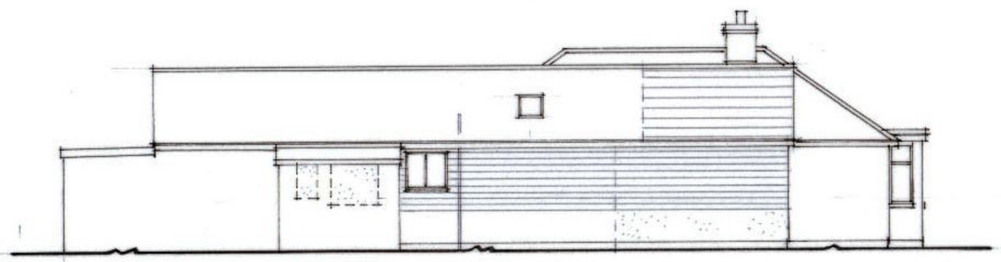

PROPOSED NORTH WEST ELEVATION

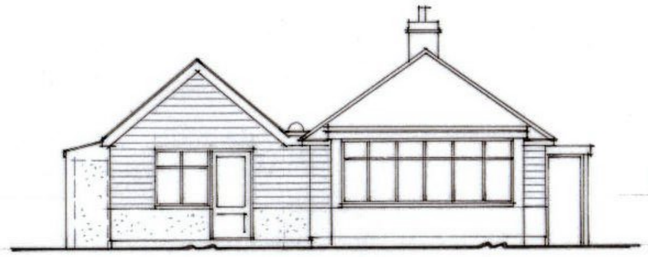

PROPOSED FRONT

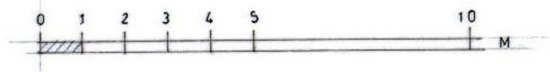

EXTERNAL MATERIALS :
WALLS :
WHITE RENDER TO MATCH EXISTING. NO BACK FEATHER-EDGED TIMBER BOARDING.
ROOF :
TILES TO MATCH EXISTING
WINDOWS AND DOORS :
WHITE PVCU.

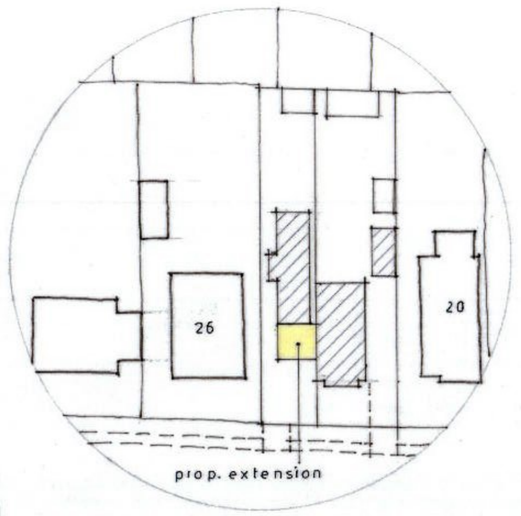

BLOCK PLAN 1:500

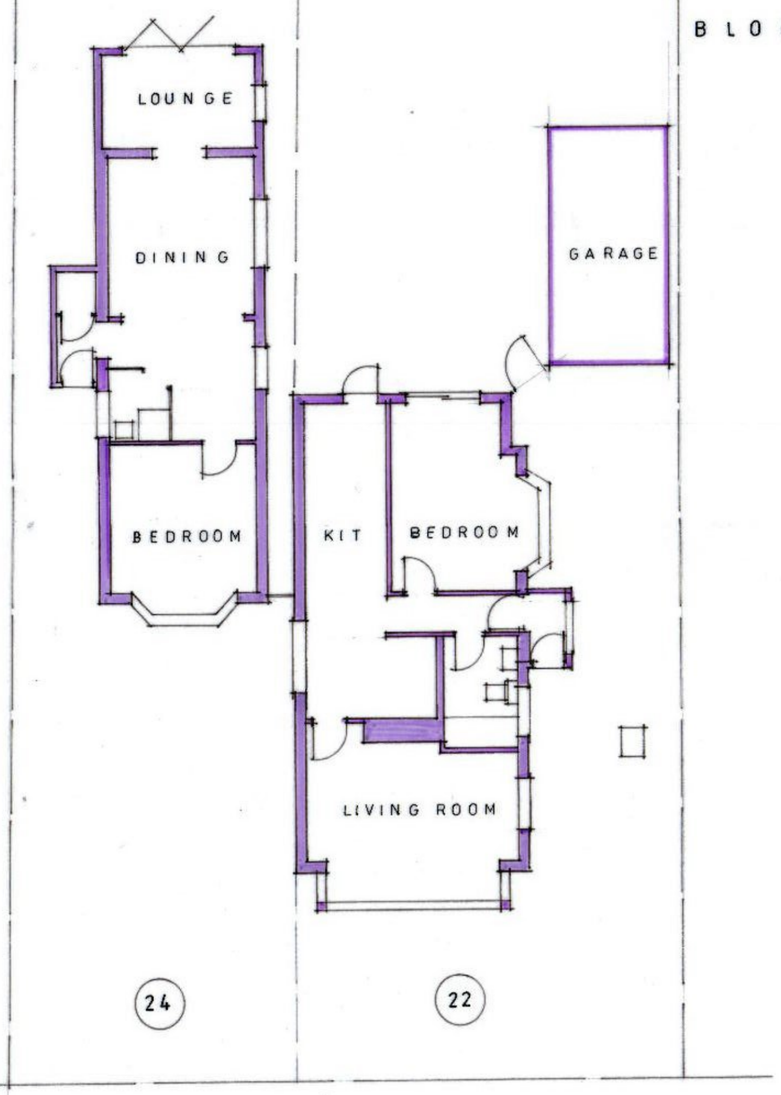

EXISTING FLOOR PLANS 1:100

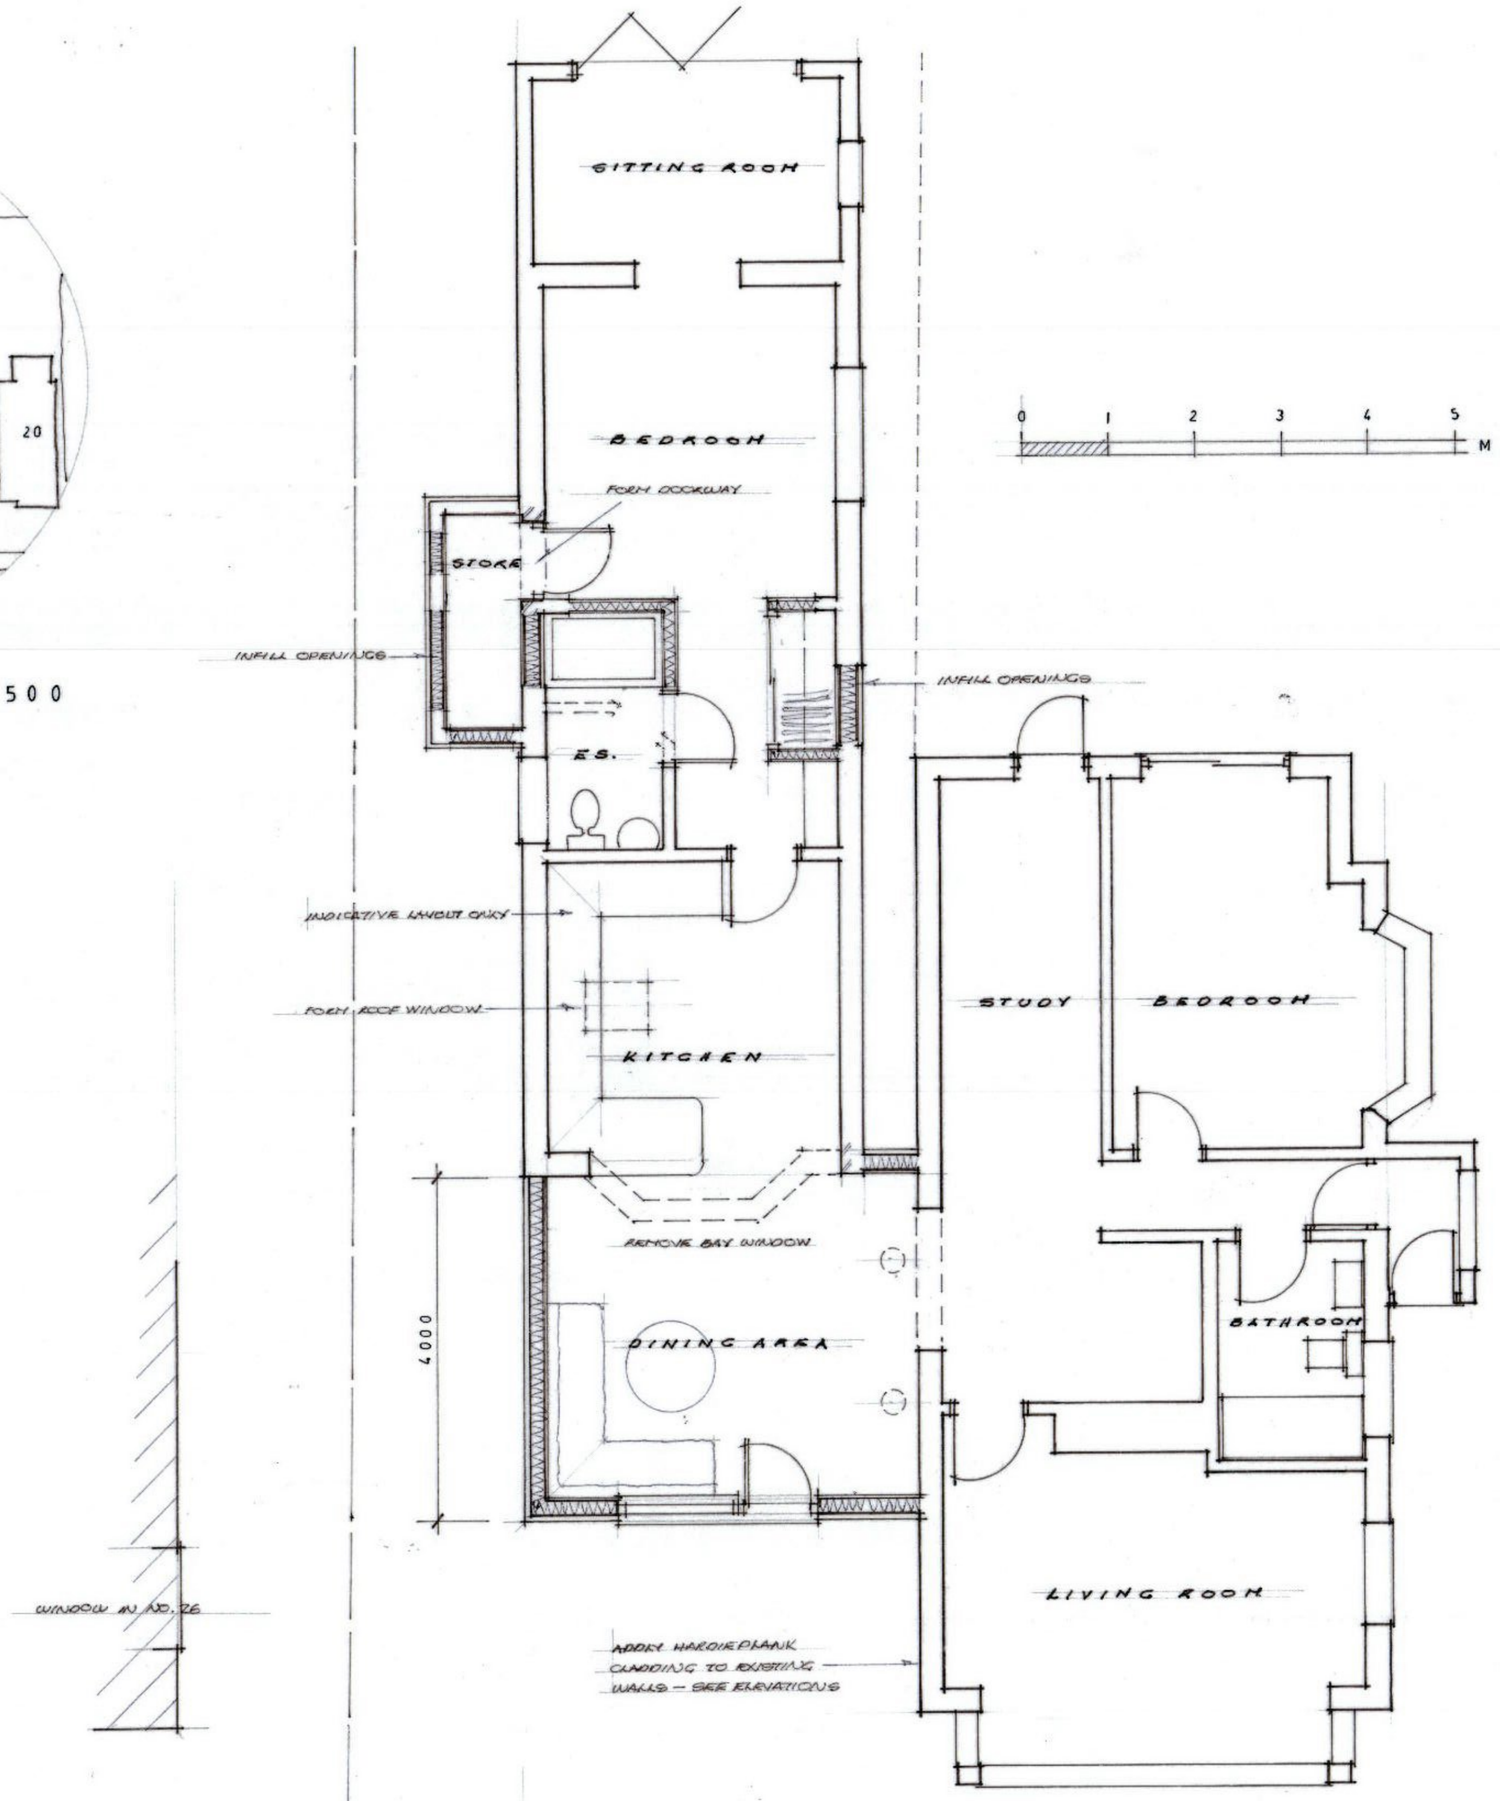

PROPOSED FLOOR PLAN 1:50

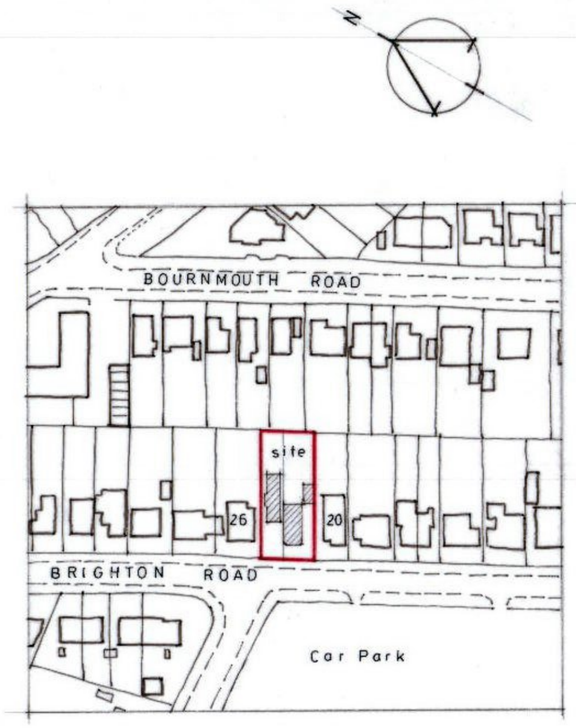

LOCATION PLAN 1:1250

DESCRIPTION
PROPOSED EXTENSION

PROPERTY
22 & 24 BRIGHTON ROAD
HOLLAND ON SEA

FOR
MS. P. STEELS

SCALE 1:50 1:100
DATE SEPT 2021
DRAWING NO. 22/24/BRH/1

CHRIS MORRIS DESIGN LTD

BENTLEY HOUSE, FORGE LANE, GREAT BENTLEY, COLCHESTER, ESSEX. CO7 8GD
[redacted]

THIS PLAN MUST NOT BE COPIED WITHOUT THE PERMISSION OF CHRIS MORRIS DESIGN LTD.
FIGURED DIMENSIONS TO BE READ IN PREFERENCE TO SCALED, AND MUST BE CHECKED ON SITE.
NO WORK SHOULD COMMENCE ON SITE UNTIL ALL NECESSARY L.A. APPROVALS HAVE BEEN RECEIVED.