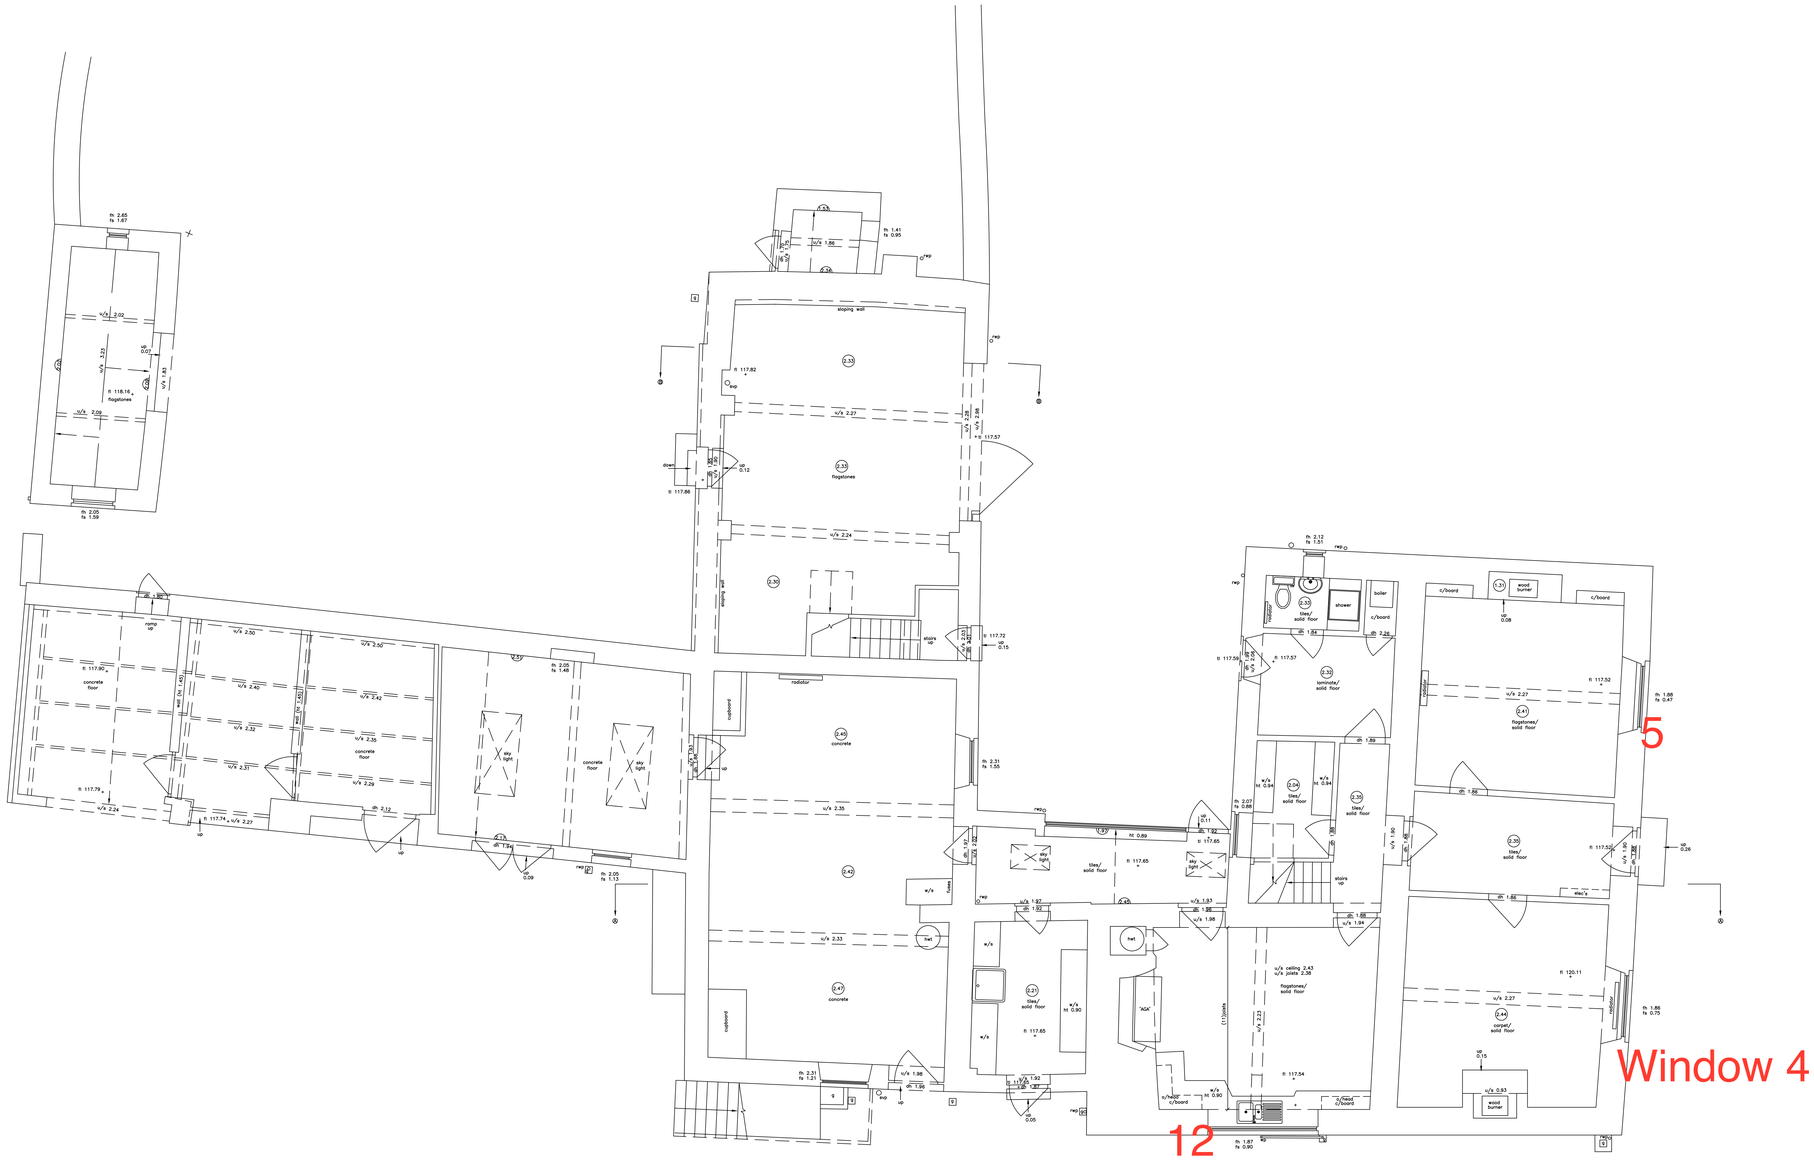

GROUND FLOOR PLAN

NOTES

GENERAL NOTES :-

ALL LEVELS ARE IN METRES DERIVED FROM GPS TRANSFORMATION.

THIS DRAWING HAS BEEN PRODUCED WITH A PLOT SCALE ACCURACY OF 1:50

BUILDING SURVEY KEY :-

2.3 – room height	hwt – hot water tank
	ic – inspection cover
	il – invert level
f/b – floor boards	ocp – outside cover
	OSBM – ordnance survey bench mark
# – pipe diameter	q/tiles – quarry tiles
u/b – ub brick	rl – roof light
ab – alarm box	rwp – rain water pipe
ah – arch head height	sfc – soil filled chamber
bd – back drop	sh – floor to sill height
c/b – cupboard	sp – suspending point height
conc – concrete	sp – soil pipe
cr – cable riser	susp c – suspended ceiling
d/b – dado box	TBM – temporary bench mark
dh – door height	t/rail – heated towel rail
dp – depth	TBM – temporary bench mark
e/mtr – electricity metre	top – top of step
elec – electric	toc – top of cap
f/b – floor box	top – top of pipe
fh – floor to head height	tsl – top of tank
fl – floor level	u/s – underside height
fs – floor to sill height	u/s – underside of sill
g/mtr – gas metre	vp – vent pipe
gr – gas riser	wf – water fountain
hd – hand dryer	wsfc – water filled chamber
htr – heater	wp – waste pipe

SERVICES KEY :-

	strip light		alarm keypad
	light	AK	intercom
	walllight	ACP	alarm control panel
EM	emergency light	SPK	speaker
	spot light	PROJ	projector
	pull cord	CCTV	closed circuit tv
V	ventilator		sensor
	switch		network point
	light switch	TV	coaxial outlet
	fused switch		smoke detector
	isolator switch		heat detector
	cooker switch	FA	fire alarm siren
	fuse		fire bellglass
	13amp socket		fire sprinkler
	single socket		fire blanket
	double socket		water fire extinguisher
	ceiling socket/fuse/switch		co2 fire extinguisher
	thermostat		powder fire extinguisher
	cord access point (swipe card)		fire extinguisher
	emergency door release	FAP	fire alarm control panel

NORTH POINT :-

SHEET LAYOUT :-

0 0.5 1 2 3 4 5

MIDLAND SURVEY LTD

HEAD OFFICE
Cromwell House, Westfield Road, Southam, Warwickshire, CV47 0JH.
Tel: 01926 810811 Fax 01926 810812
E-Mail: mail@midlandsurvey.co.uk
www.midlandsurvey.co.uk

Client	YIANGOU ARCHITECTS LTD
Project	THE OLD FARMHOUSE, PRESTON, GL7 5PR
Title	GROUND FLOOR PLAN HOUSE
Date	NOVEMBER 2017
Scale	1:50@A0
Dwg No	30214 – 2
Surveyor	S.Mc
Checked	M.W

Revisions

TOPOGRAPHICAL (LAND) SURVEYORS / UTILITY SURVEYORS
BUILDING MEASUREMENT SURVEYORS / 3D LASER SCANNING

©Copyright Midland Survey Ltd . Reproduction of this information is prohibited without written authorisation from Midland Survey Ltd.