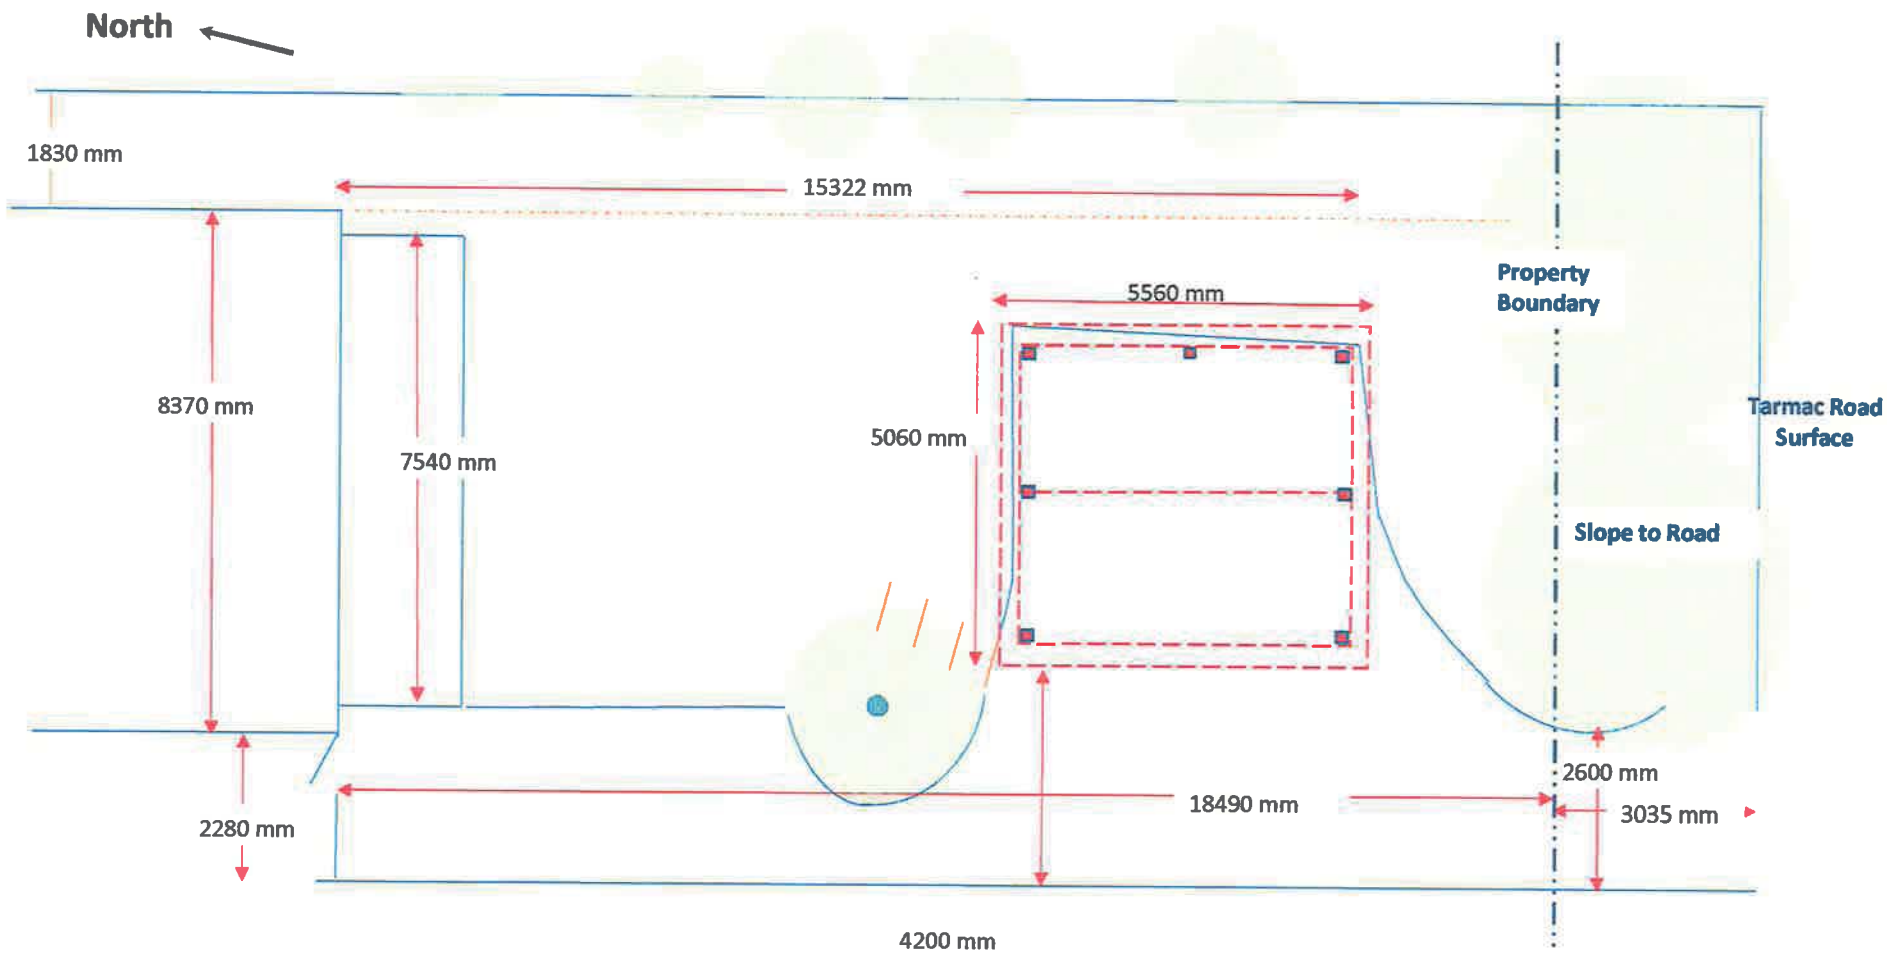

7 Steep Lane, Findon

Site Layout for Proposed Carport