1 FRONT ELEVATION - AS PROPOSED

1 : 100

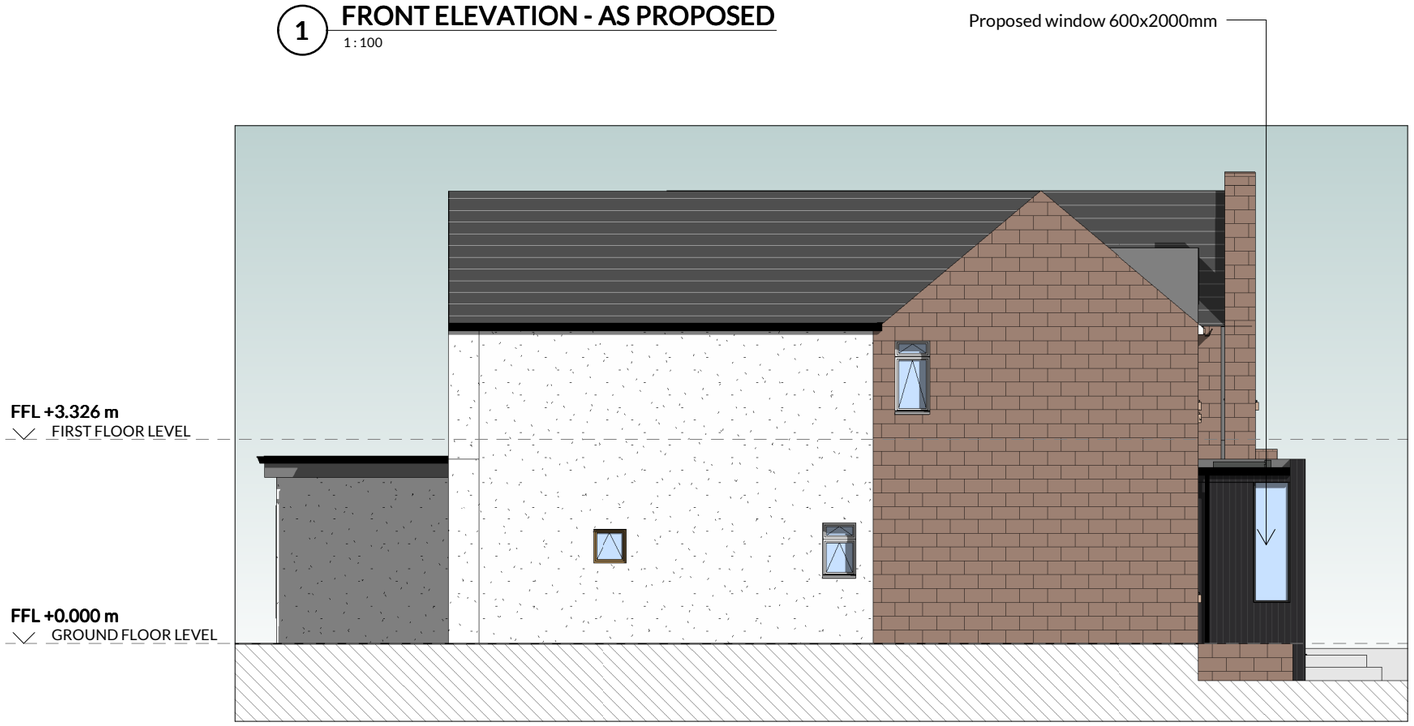

2 SIDE ELEVATION - AS PROPOSED

1 : 100

Do not scale from drawings. All dimensions are in millimetres unless otherwise stated. All dimensions to verified on site before proceeding with the work. Any discrepancies to be notified in writing to Architect immediately

0 1 2 3 4 5

Scale (metres)

Revision History

Rev.	Description	Date	By
C	Planning Issue	11/10/21	KT
B	Alterations to suit client comments	15/09/21	KT
A	Alterations to suit client comments, revision to porch, porch steps wrapped around, raised bed added	23/08/21	KT

HOKO

THE HOMEOWNERS ARCHITECT

Project	Dunaird Queen Victoria Street ML6 0DL
Client	LISA DUNCAN
Project No.	L21163
Drawing No.	AL(02)03
Title	ELEVATIONS - AS PROPOSED
Scale	1 : 100@A3
Revision	C
Status	PLANNING
Drawn	KT
Date	06/07/21