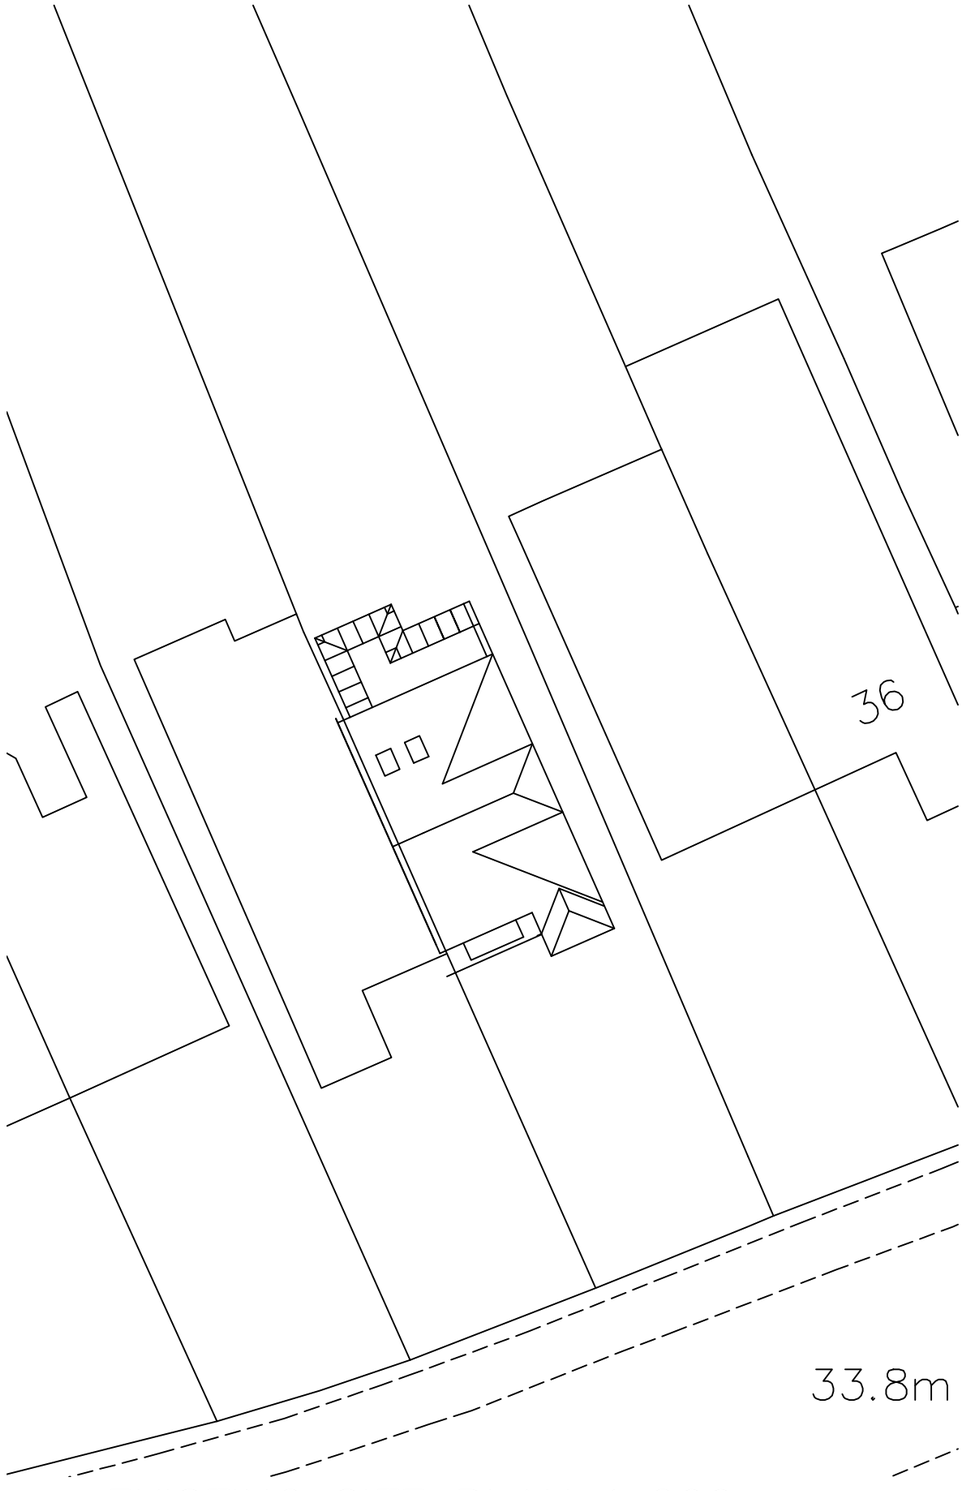

EXISTING SITE PLAN 1:200

PROPOSED SITE PLAN 1:200

0 10 20 30 40 50 metres

LOCATION PLAN 1:1250

N

Rev	Date	Comments

Client
MR J HOADLEY / MS D PAYE

Project
PROPOSED REAR EXTENSION
40 HIGH ROAD
WILMINGTON
DA2 7BN

Title
EXISTING AND PROPOSED SITE PLANS
SITE LOCATION PLAN

Project No.	Date
973	OCTOBER 2021
Drawing No.	Revision
HR-973-PD-04	
Scale	Drawn
1 : 200@A3 SITE PLANS 1:1250 LOCATION PLAN	Check

A.BARRETT R.I.B.A
CHARTERED ARCHITECT
4 BARNET WOOD ROAD
BROMLEY , KENT BR2 8HJ
Tel 020 3121 1056
Mob 07802 236530