Do not scale from this drawing.
All dimensions to be checked on site before work commences.
Copyright reserved.

WALLS:

White painted rendered masonry. above red brick plinth.

REAR DOORS.
Colour coated aluminium frames glazed sliding door.

ROOF;
Grey GRP or Alwitra membrane.

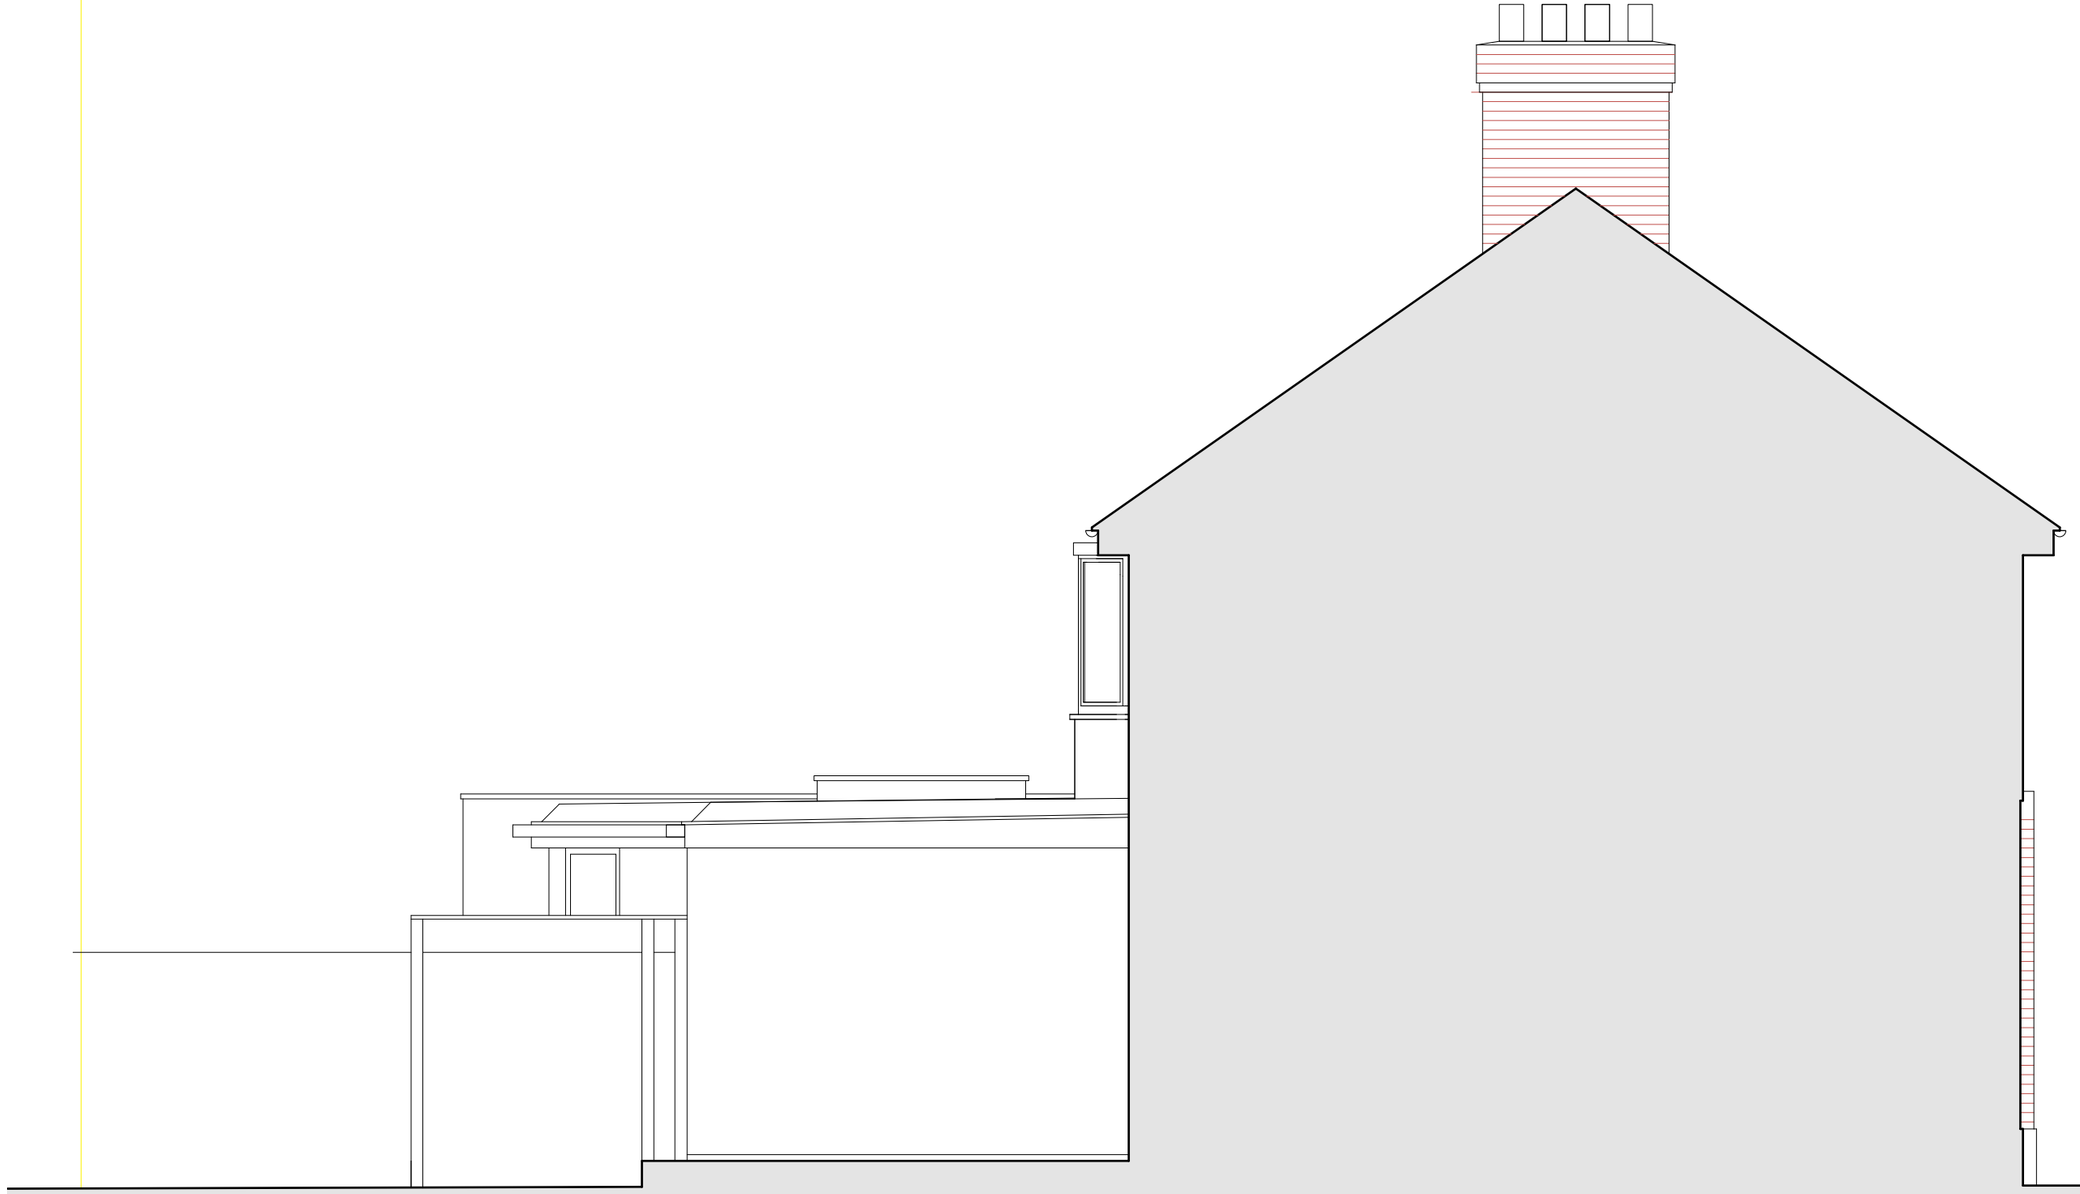

0 1 2 3metres

LIPINSKI PATES
CHARTERED ARCHITECTS
1A Salcott Road, London SW11 6DQ
Tel: 07966460037.
e-mail: alan.lipinskipates@gmail.com

6 RIVER WAY, EWELL
SURREY KT19 0HH

FLANK WESTERN ELEVATION
AS PROPOSED

Scale: 1:50 @ A3.
Date: August 2021.

21/1661/16