DO NOT SCALE DIMENSIONS FROM DRAWING

NOTES

1. ALL DIMENSIONS ARE IN MILLIMETRES.
2. DO NOT SCALE FROM THIS DRAWING.
3. THIS DRAWING IS TO BE READ IN CONJUNCTION WITH ALL OTHER RELATED DRAWINGS AND DOCUMENTS. THE USER SHOULD CONSULT THE DRAWING ISSUE REGISTER FOR DETAILS.
4. THE CONTRACTOR IS TO CHECK AND VERIFY ALL DIMENSIONS ON SITE PRIOR TO COMMENCEMENT OF CONSTRUCTION WORKS.
5. THE ENGINEER/ARCHITECT SHOULD BE CONTACTED IMMEDIATELEY IF THE ASSUMPTIONS USED IN THE DESIGN AND DRAWING PREPARARTION DIFFER TO THAT FOUND ON SITE.

Revision A

DRAWING No. A021/246/BR/01

FRONT ELEVATION

SIDE ELEVATION

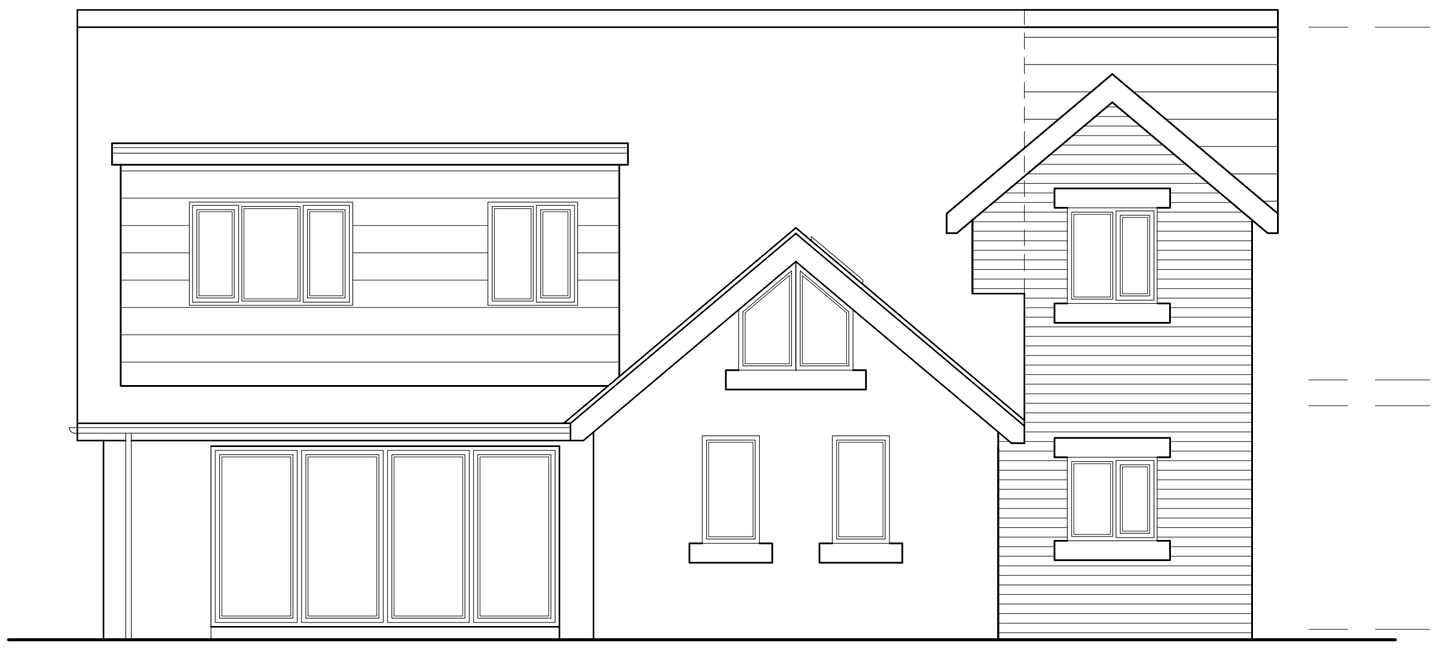

REAR ELEVATION

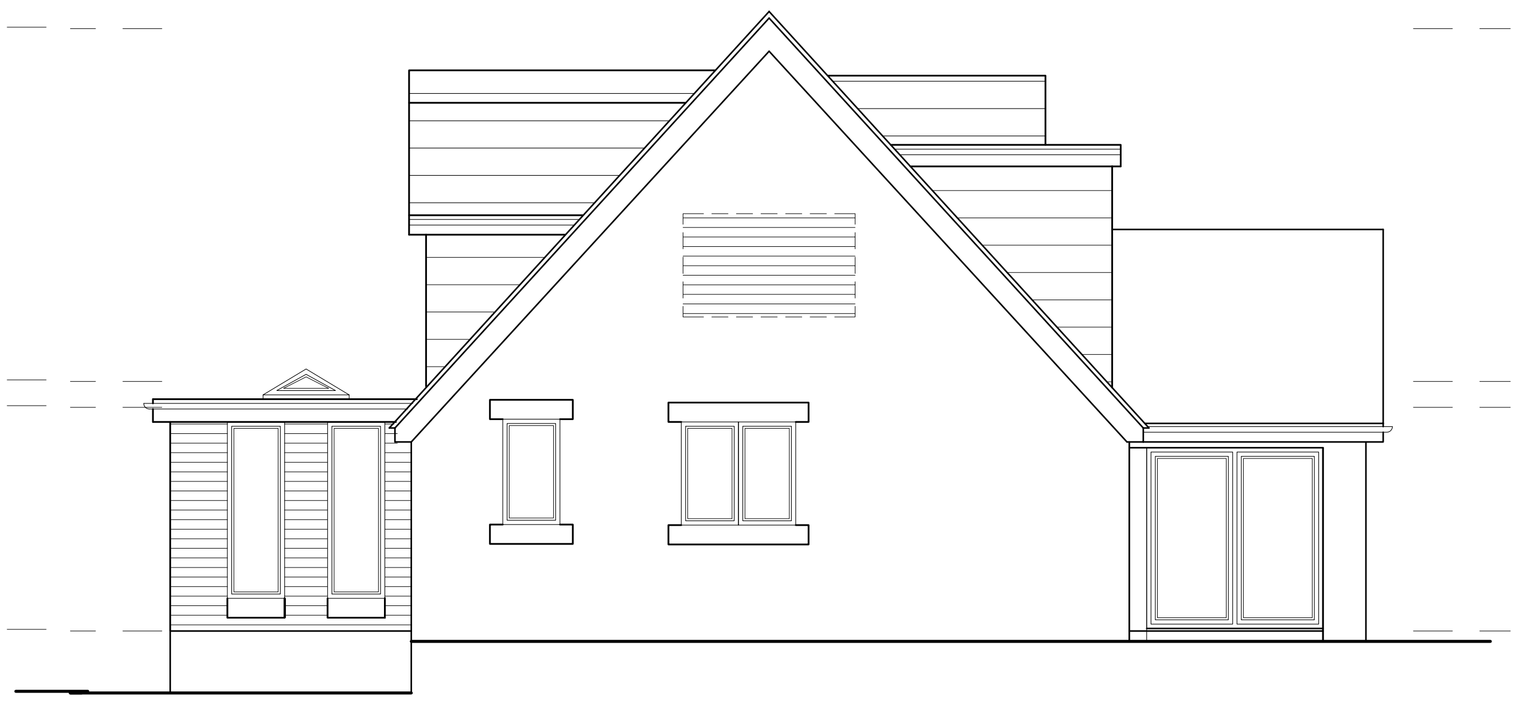

SIDE ELEVATION

MATERIAL SPECIFICATION
ROOF CLADDING GREY SLATE TILES
EXTERNAL WALLS BROWN RENDER
GLAZING WHITE UPVC DOORS WHITE UPVC
FASCIA & EAVES BOARDS WHITE UPVC
RAINWATER GOODS WHITE UPVC GUTTERING WHITE/ BLACK UPVC DOWNPIPES
BOUNDARY WALLS ROUGH FACED RED BRICK

Rev.	Amendments	Date	By
A	Client Amendments	22/09/21	DDH

Keystone Design Associates Ltd.

Registered Office
Development House
264 Church Street
Blackpool
FY1 3PB
Tel. No. 01253 649040
Fax. No. 01253 752901
Email : info@keystonedesign.co.uk

PROJECT ADDRESS
THE MOORINGS, MAIN STREET
GREAT ECCLESTON, PR3 0YB

PROJECT TITLE
DORMERS & FRONT ORANGERY

DRAWING TITLE
PROPOSED ELEVATIONS
OPTION #01

Client	Scales
MR DARIUS PERFETTI	1:50/100@A1
Drawn: DDH / Checked:	Date: 24/08/2021
DRAWING No. A021/246/BR/01	Revision A

THIS DRAWING & CONTENTS ARE THE PROPERTY OF KEYSTONE DESIGN ASSOC LTD. UNAUTHORISED REPRODUCTION OF THE WHOLE OR ANY PART THERE OF INFRINGES COPYRIGHT AND MAY LEAD TO PROSECUTION OF CIVIL PROCEEDINGS.

H:\Documents\Drawings\2021\

This document was created with Win2PDF available at http://www.win2pdf.com.
The unregistered version of Win2PDF is for evaluation or non-commercial use only.