TOTAL AREA OF EXTENSION
(MEASURED TO EXTERNAL WALL) :
17.1m2

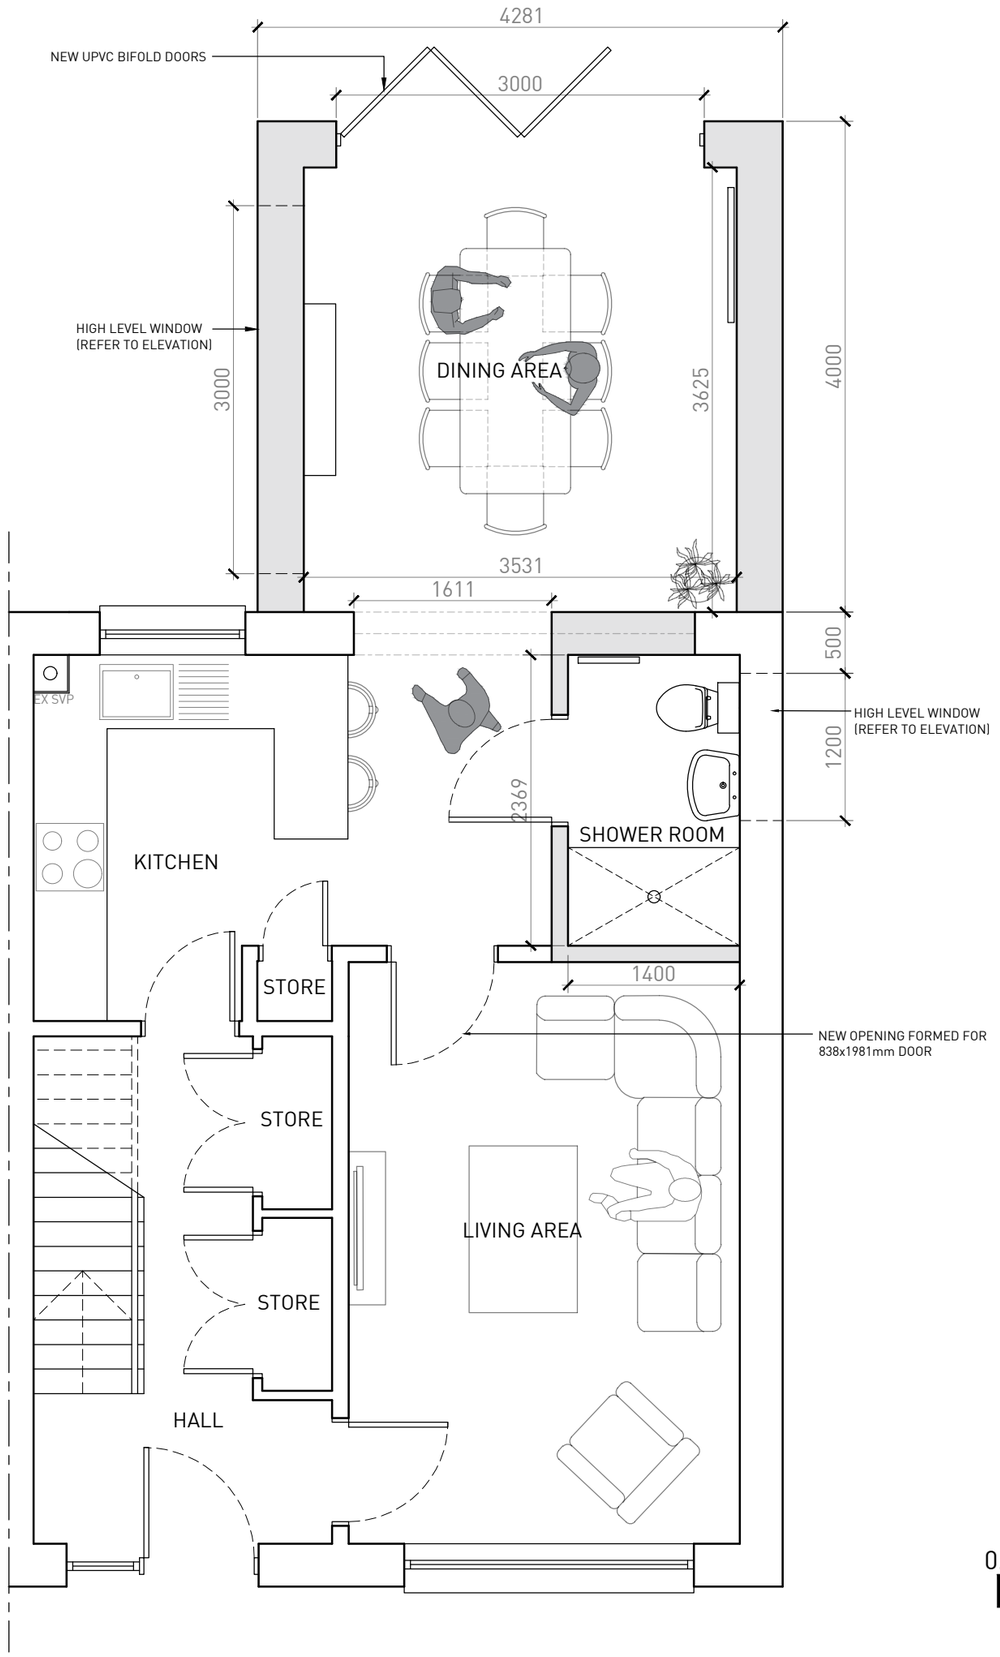

PROPOSED GROUND FLOOR PLAN

0.5 0 1 2 3

Scale of Metres - 1:50

ADDITIONAL NOTES

Rev	Description	Date	By

Abode Architects

T: +44 (0) 1698 451 295
E: info@abode-architects.co.uk
W: abode-architects.co.uk

18 Haddow Street
Hamilton
ML3 7HX

DO NOT SCALE FROM DRAWINGS

All dimensions to be checked on site by the contractor and any discrepancies to be notified to the architect prior to works commencing. No assumption should be made without reference to the architect.

© All Rights Reserved. Copyright in all documents and drawings prepared by Abode Architects and in any works executed from these documents and drawings shall remain the property of Abode Architects.

PLANNING

Client
MR VINCENT LYLE

Scale	Job No.	Date
1:50 @ A3	21055	OCT ' 21

Project Title
SINGLE STOREY REAR EXTENSION
AT 13 BRACKEN STREET, NEW STEVENSTON

Drawing Title
PROPOSED GROUND FLOOR PLAN

Drawing Number
21055-AA-050

Revision