1. All dimensions to be checked on site

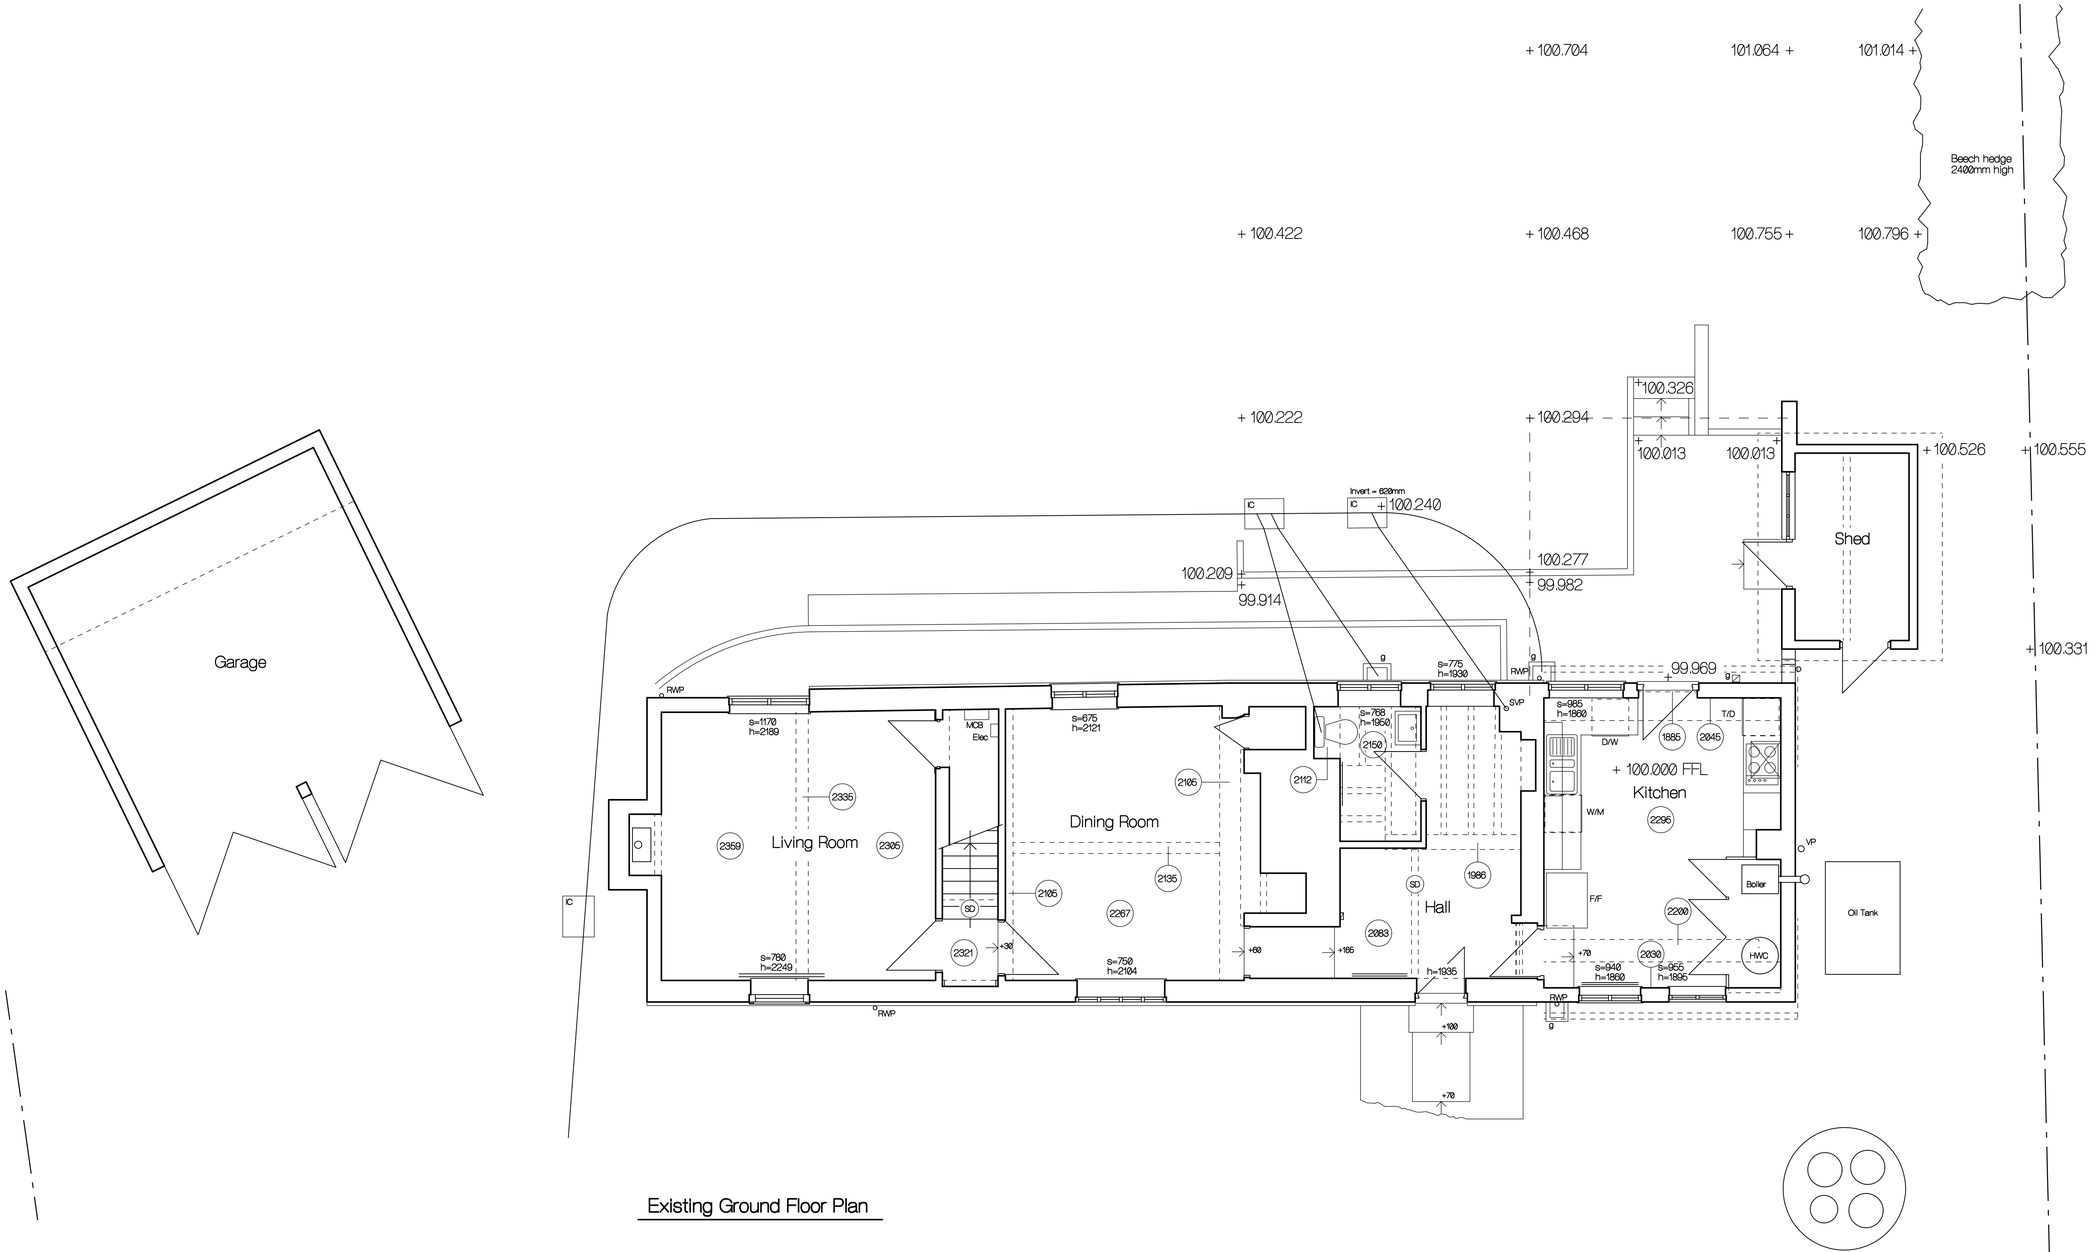

Existing Ground Floor Plan

Rev A Levels survey information added. 29/5/2020

PJ Architectural Design

33 CHESTNUT PLACE, COWDEN, NR. EDENBRIDGE,
KENT, TN8 7HZ.
MOB : 07989 770930
pjarchidesign@btinternet.com

Client
RH & RW Clutton

Property
Chine Farmhouse
Main Road
Knockholt
Sevenoaks
Kent
TN14 7LG

Project
Rear Extension & Refurbishment.

Drawing
Existing Ground Floor Plan.

DRG.No.	DATE
2209 / 1 A	Feb 2020
SCALE 1:50	