1. All dimensions to be checked on site

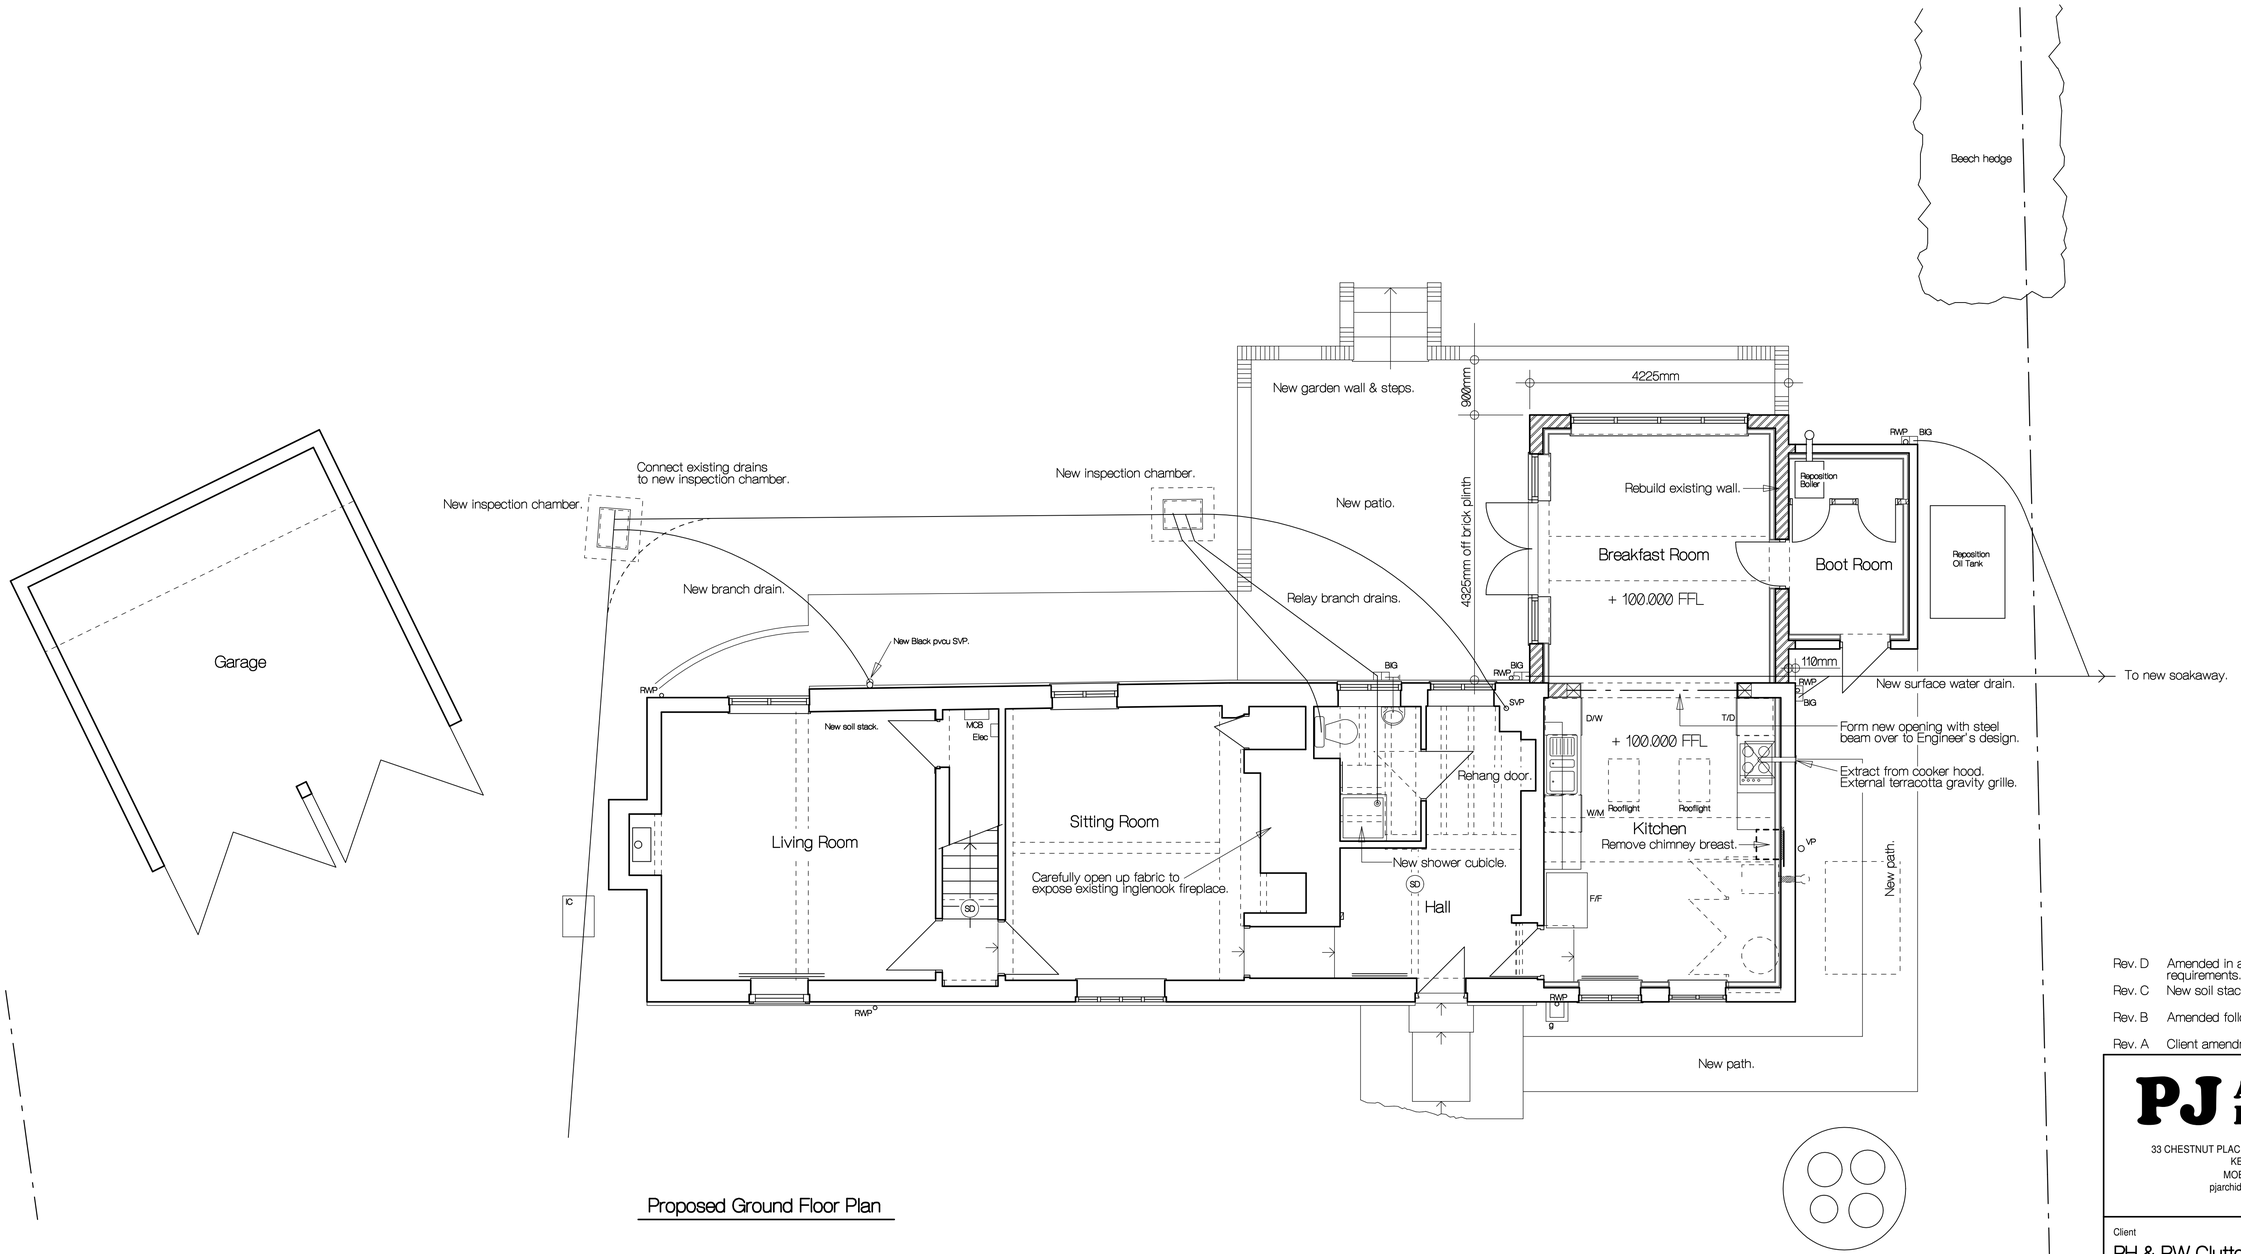

Proposed Ground Floor Plan

N

0 1 2 3 4 5 metres

1:50

Rev. D	Amended in accordance with Heritage consultants requirements.	12/7/2021.
Rev. C	New soil stack repositioned. Beech hedge added.	4/6/2020.
Rev. B	Amended following pre-application advice.	19/5/2020.
Rev. A	Client amendments.	16/3/2020.

PJ Architectural Design

33 CHESTNUT PLACE, COWDEN, NR. EDENBRIDGE,
KENT, TN8 7HZ.
MOB : 07989 770930
pjarchidesign@btinternet.com

Client
RH & RW Clutton

Property
Chine Farmhouse
Main Road
Knockholt
Sevenoaks
Kent
TN14 7LG

Project
Rear Extension & Refurbishment.

Drawing
Proposed Ground Floor Plan.

DRG.No.	DATE
2209 / 4 D	Mar 2020
SCALE	
1:50	