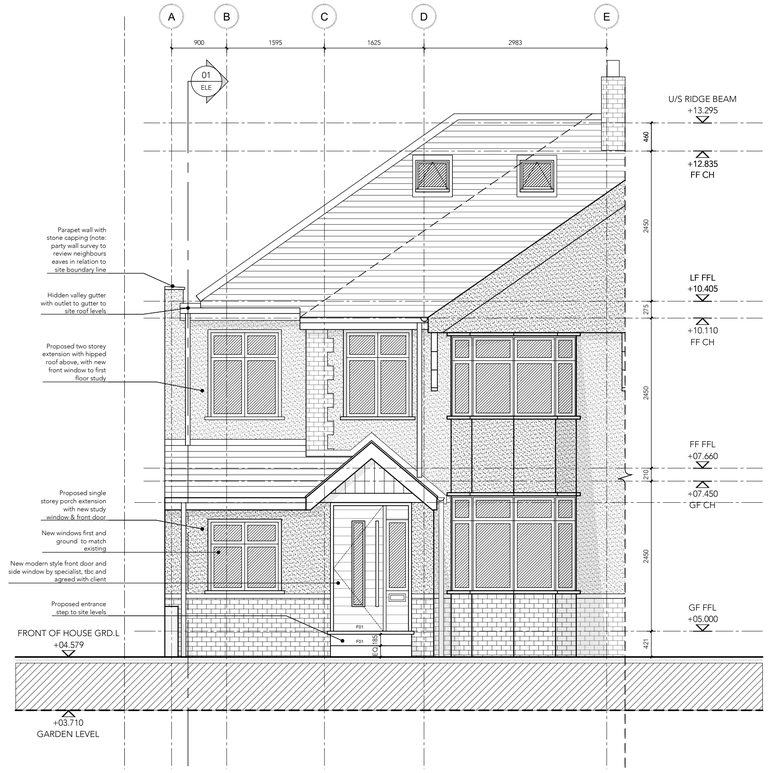

BC: FRONT ELEVATION
Scale 1:50

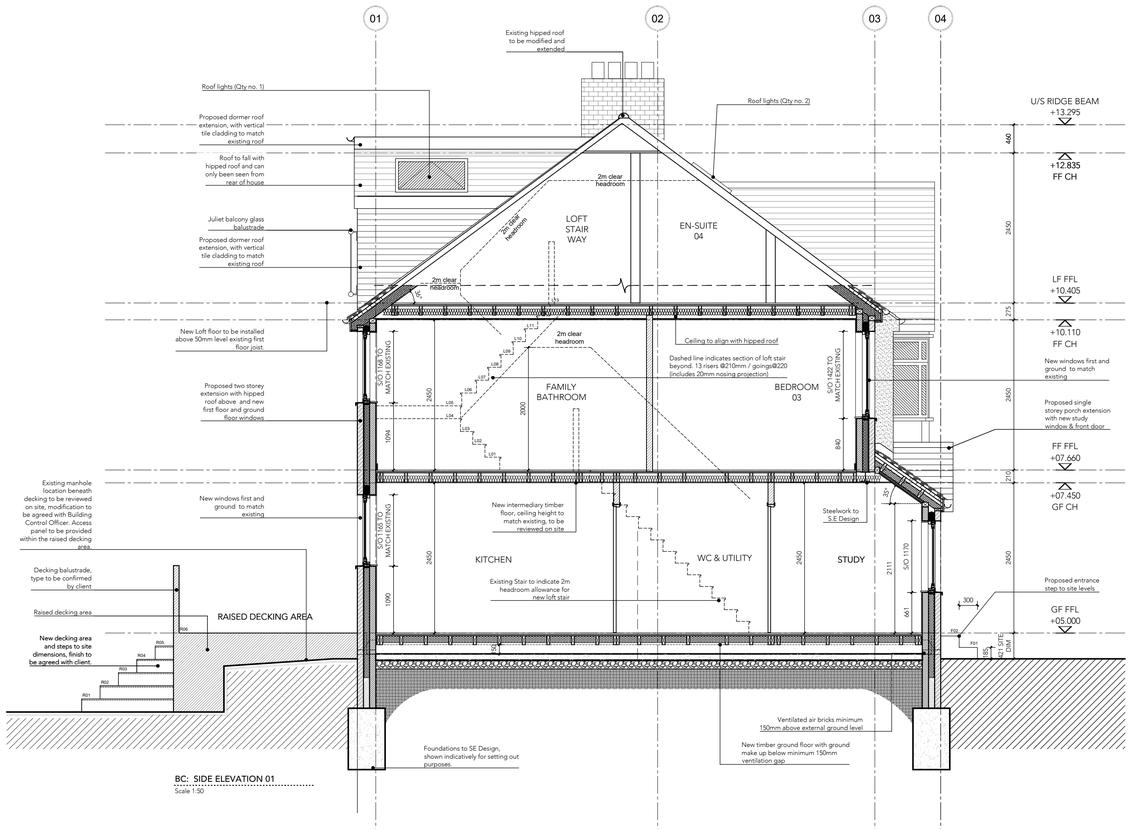

BC: SIDE ELEVATION 01
Scale 1:50

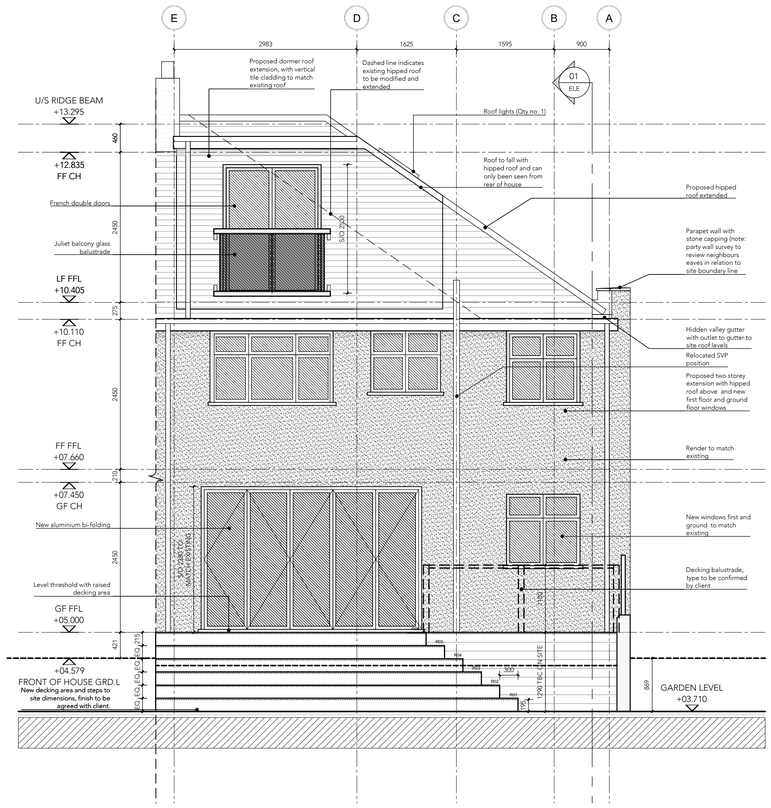

BC: REAR ELEVATION
Scale 1:50

General Notes

This drawing is not to be used for construction purposes unless clearly marked "For Construction".

This drawing is not to be scaled other than in connection with applications for planning permission. It has been based upon survey and other information supplied by others. All dimensions and levels are to be checked on site by contractors and inconsistencies reported immediately prior to works being undertaken. Any areas shown are approximate and may be affected by survey accuracy, construction tolerances, workmanship, and design by others.

Contractors are to ensure that all works under their responsibility or the responsibility of their sub-contractors are constructed and/or manufactured to comply with all relevant national and/or local authority statutory requirements and in accordance with local building control and codes of practice.

This drawing is to be read in conjunction with other relevant drawings, specifications, schedules etc., relating to the project or projects for which this drawing has been prepared, whether prepared by Architects or by others.

Rev.	Amendment Detail	Date.	By.
01	Preliminary	21.02.2021	KH

Project
100 Cumberland Avenue, Welling, DA16 2 PU

Client
Mr Robert Holmes

Title
BUILDING CONTROL:
FRONT REAR &
SIDE ELEVATIONS

Job No.	Size	Drawn By
2021-02	A1	KH
Date.	**Scale**	**Status**
February 2021	1:50	**Preliminary**
Drawing No.		Revision.
A-600-03		**01**