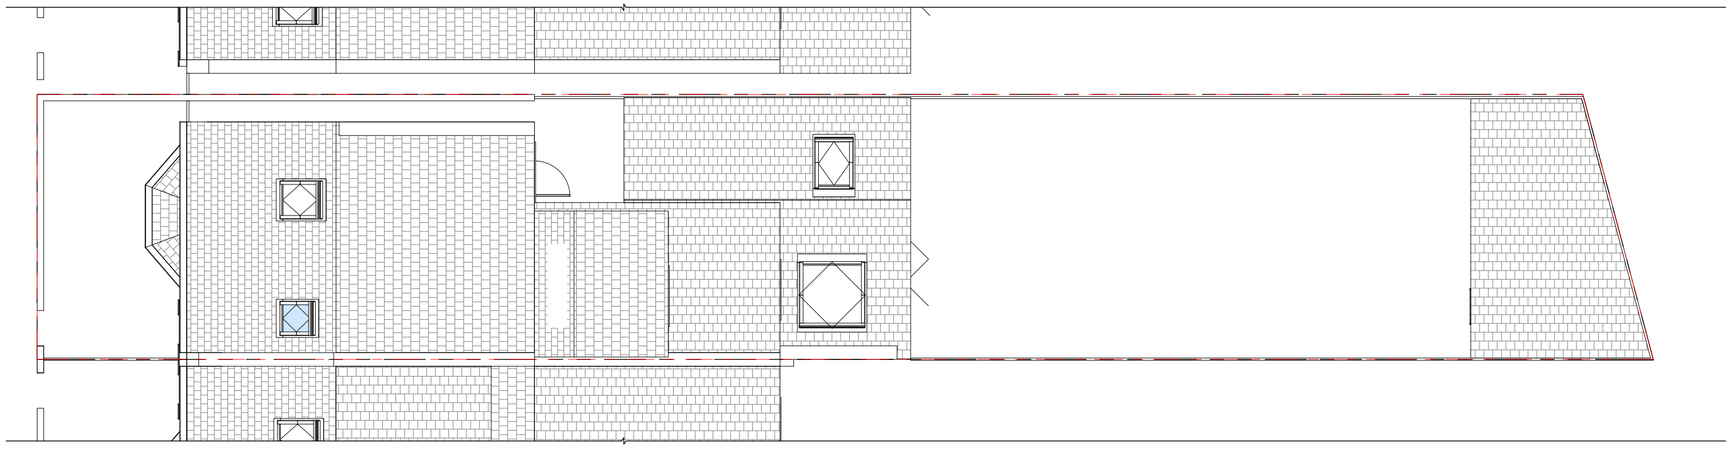

3 EXISTING ROOF PLAN
1 : 100

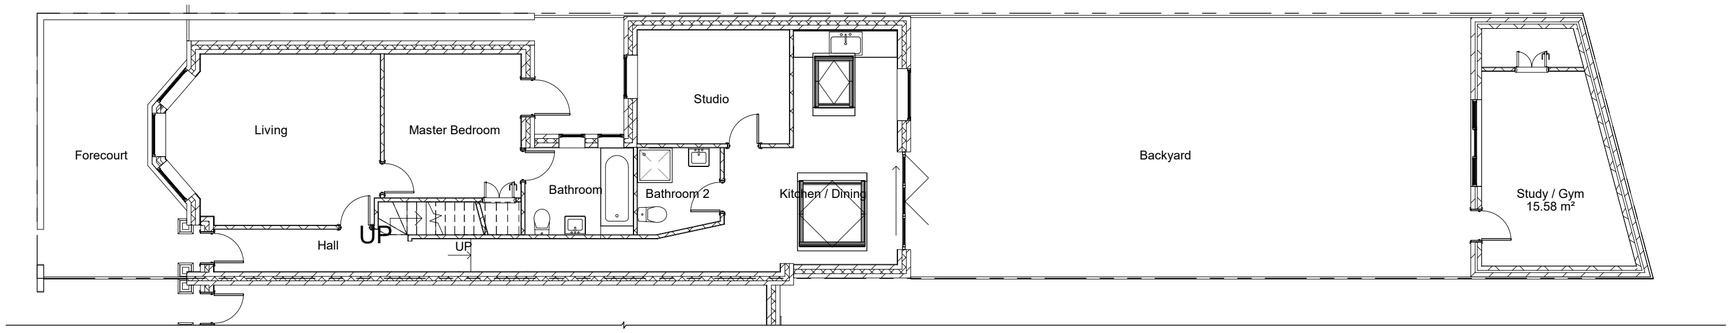

1 EXISTING GROUND FLOOR
1 : 100

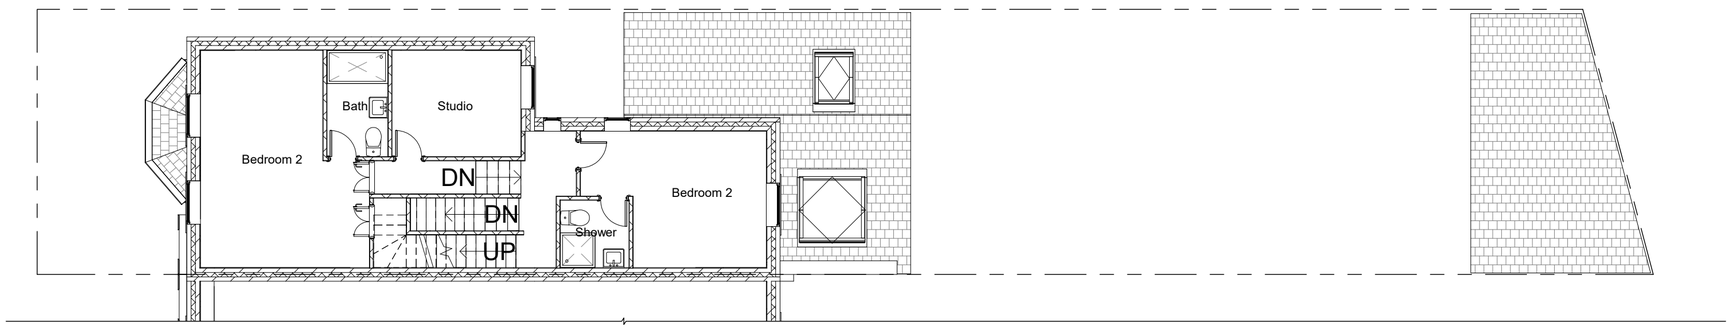

2 EXISTING FIRST FLOOR
1 : 100

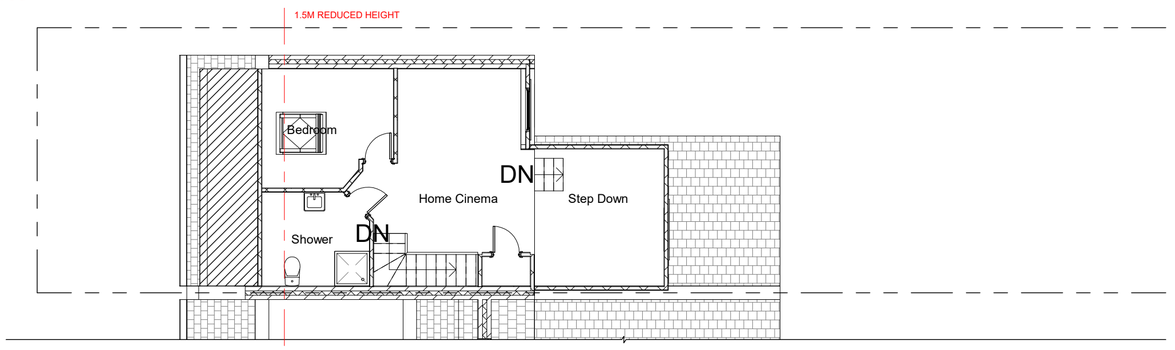

4 EXISTING LOFT FLOOR
1 : 100

AC DESIGN SOLUTIONS
The Bower, Office 49
4 Roundwood Avenue
Stockley Park
Uxbridge
UB11 1 AF

0208 158 4000
WWW.ACDESIGNSOLUTIONS.CO.UK

BS1192 revision	Date	Description

0 1 2 3 4 5
GRAPHIC SCALE: 1:50

0 1 2 3 4 5 10
GRAPHIC SCALE: 1:100

PROJECT STATUS
ARCHITECTURAL DRAWINGS

PROJECT
26 Birkbeck Grove, W3 7QD

TITLE
EXISTING PLANS

CLIENT
CASAROSSA LTD

DRAWN BY	CHECKED BY	DATE	SCALE (@A2)
Author	Checker	04/11/2021	1 : 100

DRAWING NUMBER UK2179-C-TP-A-101

PROJECT NUMBER	BUILDING CODE	PHASE	REVISION
UK2101	VA		

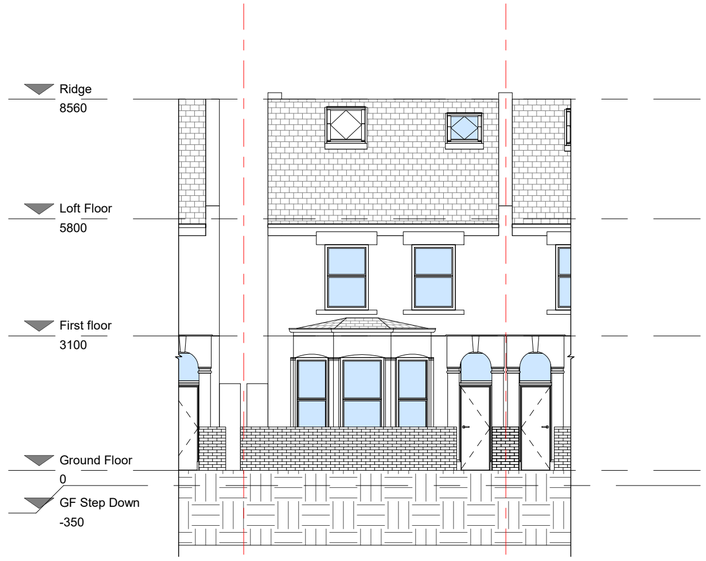

1 1. EXISTING FRONT ELEVATION
1 : 100

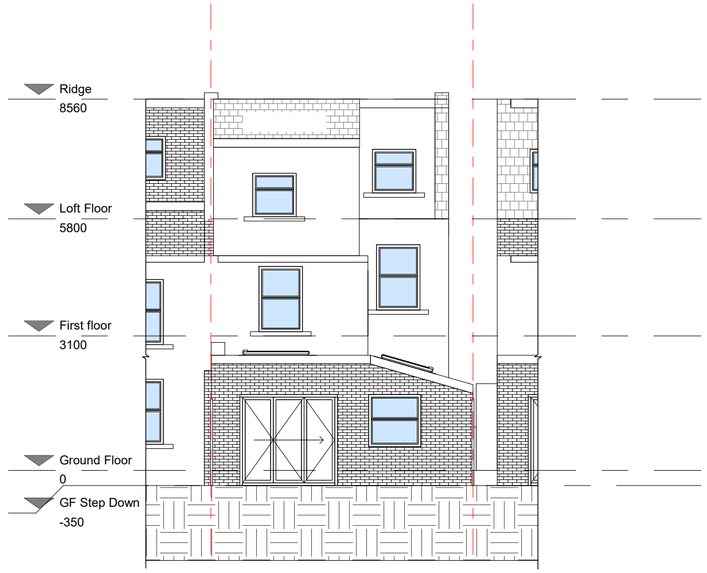

2 2. EXISTING REAR ELEVATION
1 : 100

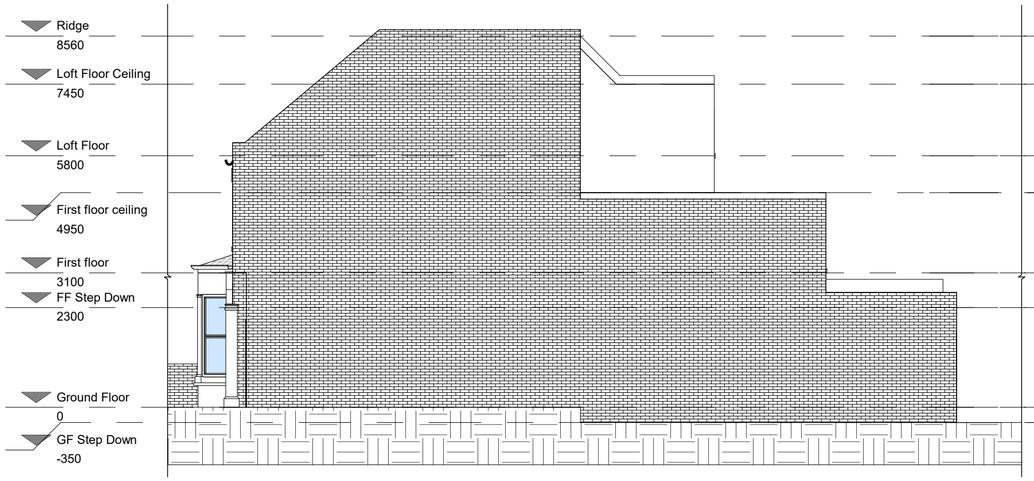

3 3. EXISTING OTHER ELEVATION
1 : 100

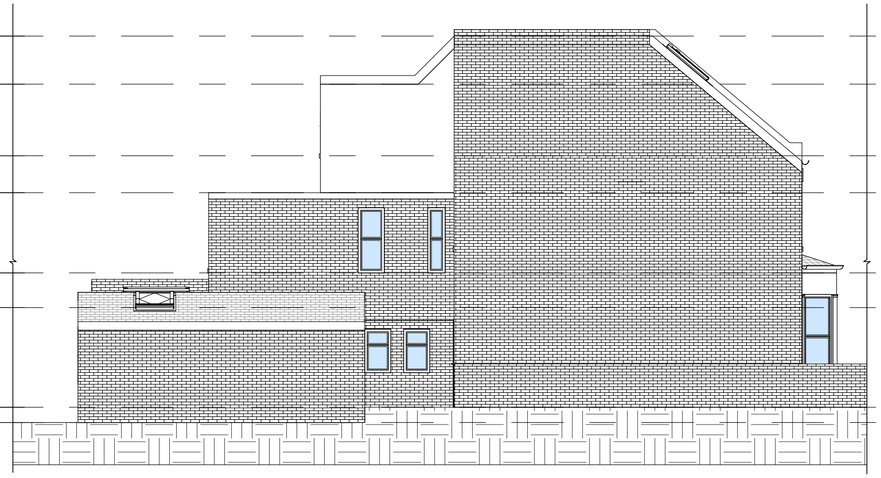

4 4. EXISTING SIDE ELEVATION
1 : 100

AC DESIGN SOLUTIONS
The Bower, Office 49
4 Roundwood Avenue
Stockley Park
Uxbridge
UB11 1 AF

0208 158 4000
WWW.ACDESIGNSOLUTIONS.CO.UK

BS1192 revision	Date	Description

0 1 2 3 4 5
GRAPHIC SCALE: 1:50
0 1 2 3 4 5 10
GRAPHIC SCALE: 1:100

PROJECT STATUS
ARCHITECTURAL DRAWINGS

PROJECT
26 Birkbeck Grove, W3 7QD

TITLE
EXISTING ELEVATIONS

CLIENT
CASAROSSA LTD

DRAWN BY	CHECKED BY	DATE	SCALE (@A2)
Author	Checker	04/11/2021	1 : 100

DRAWING NUMBER UK2179-C-TP-A-201

PROJECT NUMBER	BUILDING CODE	PHASE	REVISION
UK2101	VA		