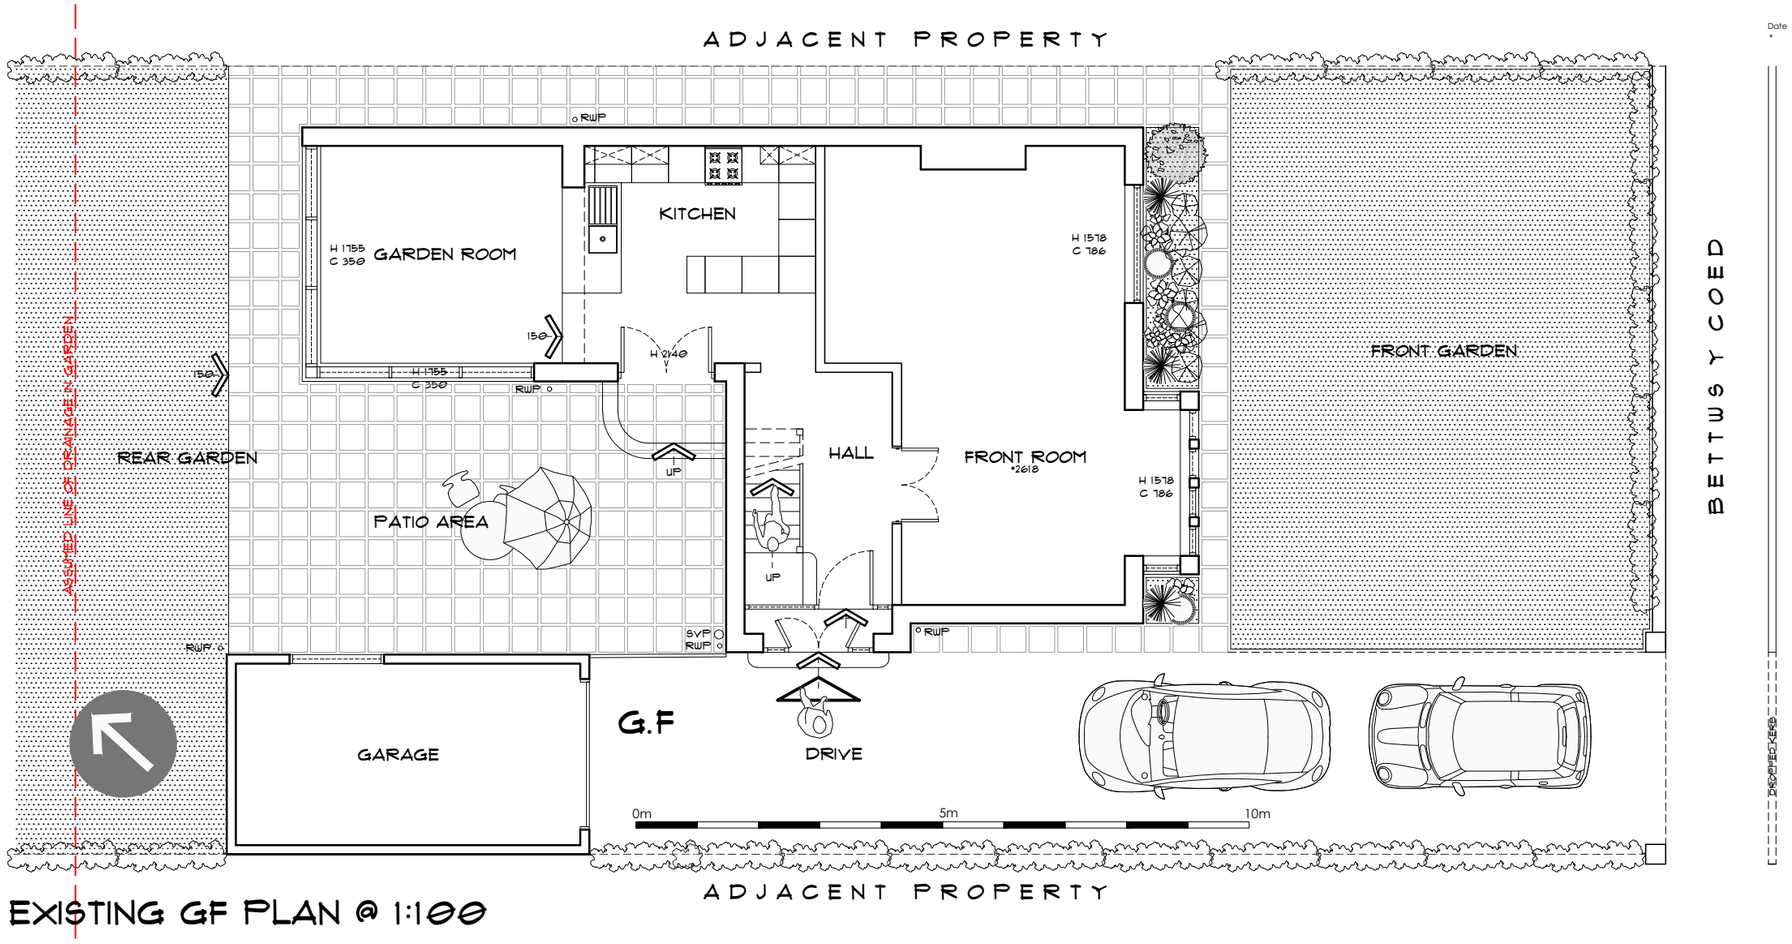

EXISTING GF PLAN @ 1:100

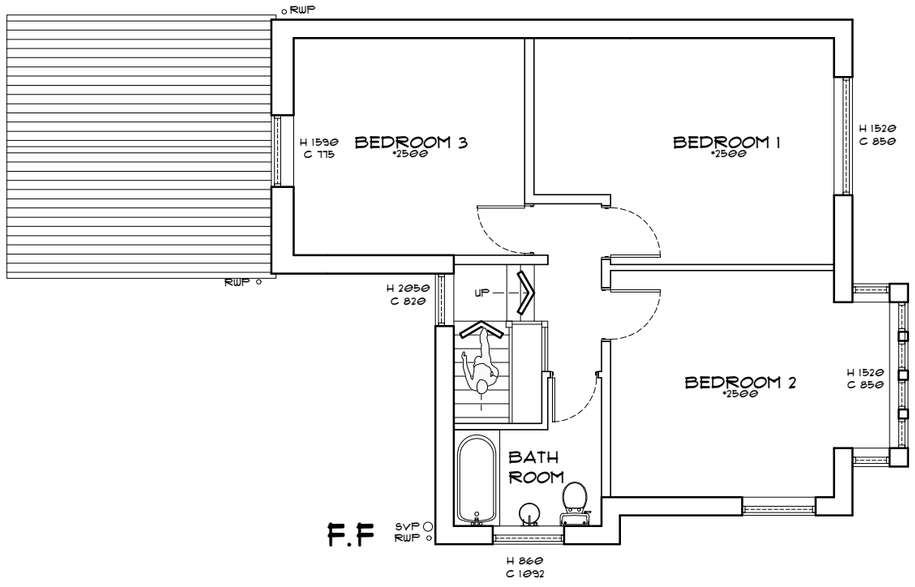

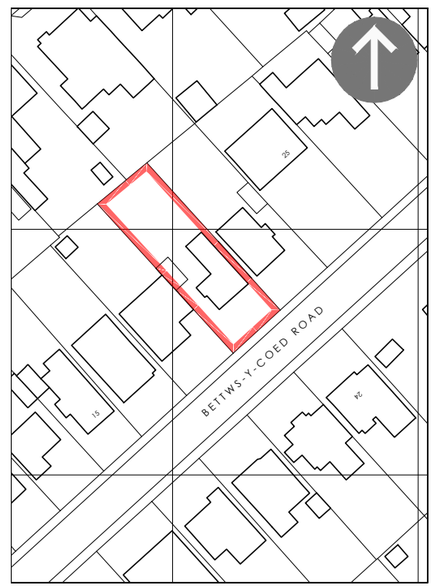

LOCATION PLAN @ 1:1250

Red line area 532m2

Do not scale from drawing, use figured dimensions only.

Any discrepancies on the drawing to be reported to the Architect immediately.

LEGEND

- DIVIDING WALL
- WALLS TO BE DEMOLISHED
- AREA OF GRASS
- PAVED AREA
- DECKED AREA
- ENTRANCE
- AREAS OF PLANTING
- DIRECTION OF STAIR (UP)

21 Bettws y coed Cardiff Proposed extension	Job No. 21_077 Dwg No. AL(00)01 Rev.
Title Existing plans.	
Date 02.07.21 Drawn	Scale 1:100 @ A3

Architects · Town planners
Environmental & Urban design

Unit 1A, Compass Business Park, Pacific Road, Cardiff. CF24 5HL
www.c2jarchitects.co.uk
tel: 029 20452100