Drawing to be read in conjunction with consultants information.
Do not scale from drawing.
All dimensions to be checked on site.
Notify Architect of any discrepencies.
Drawing to be used solely for purposes indicated.

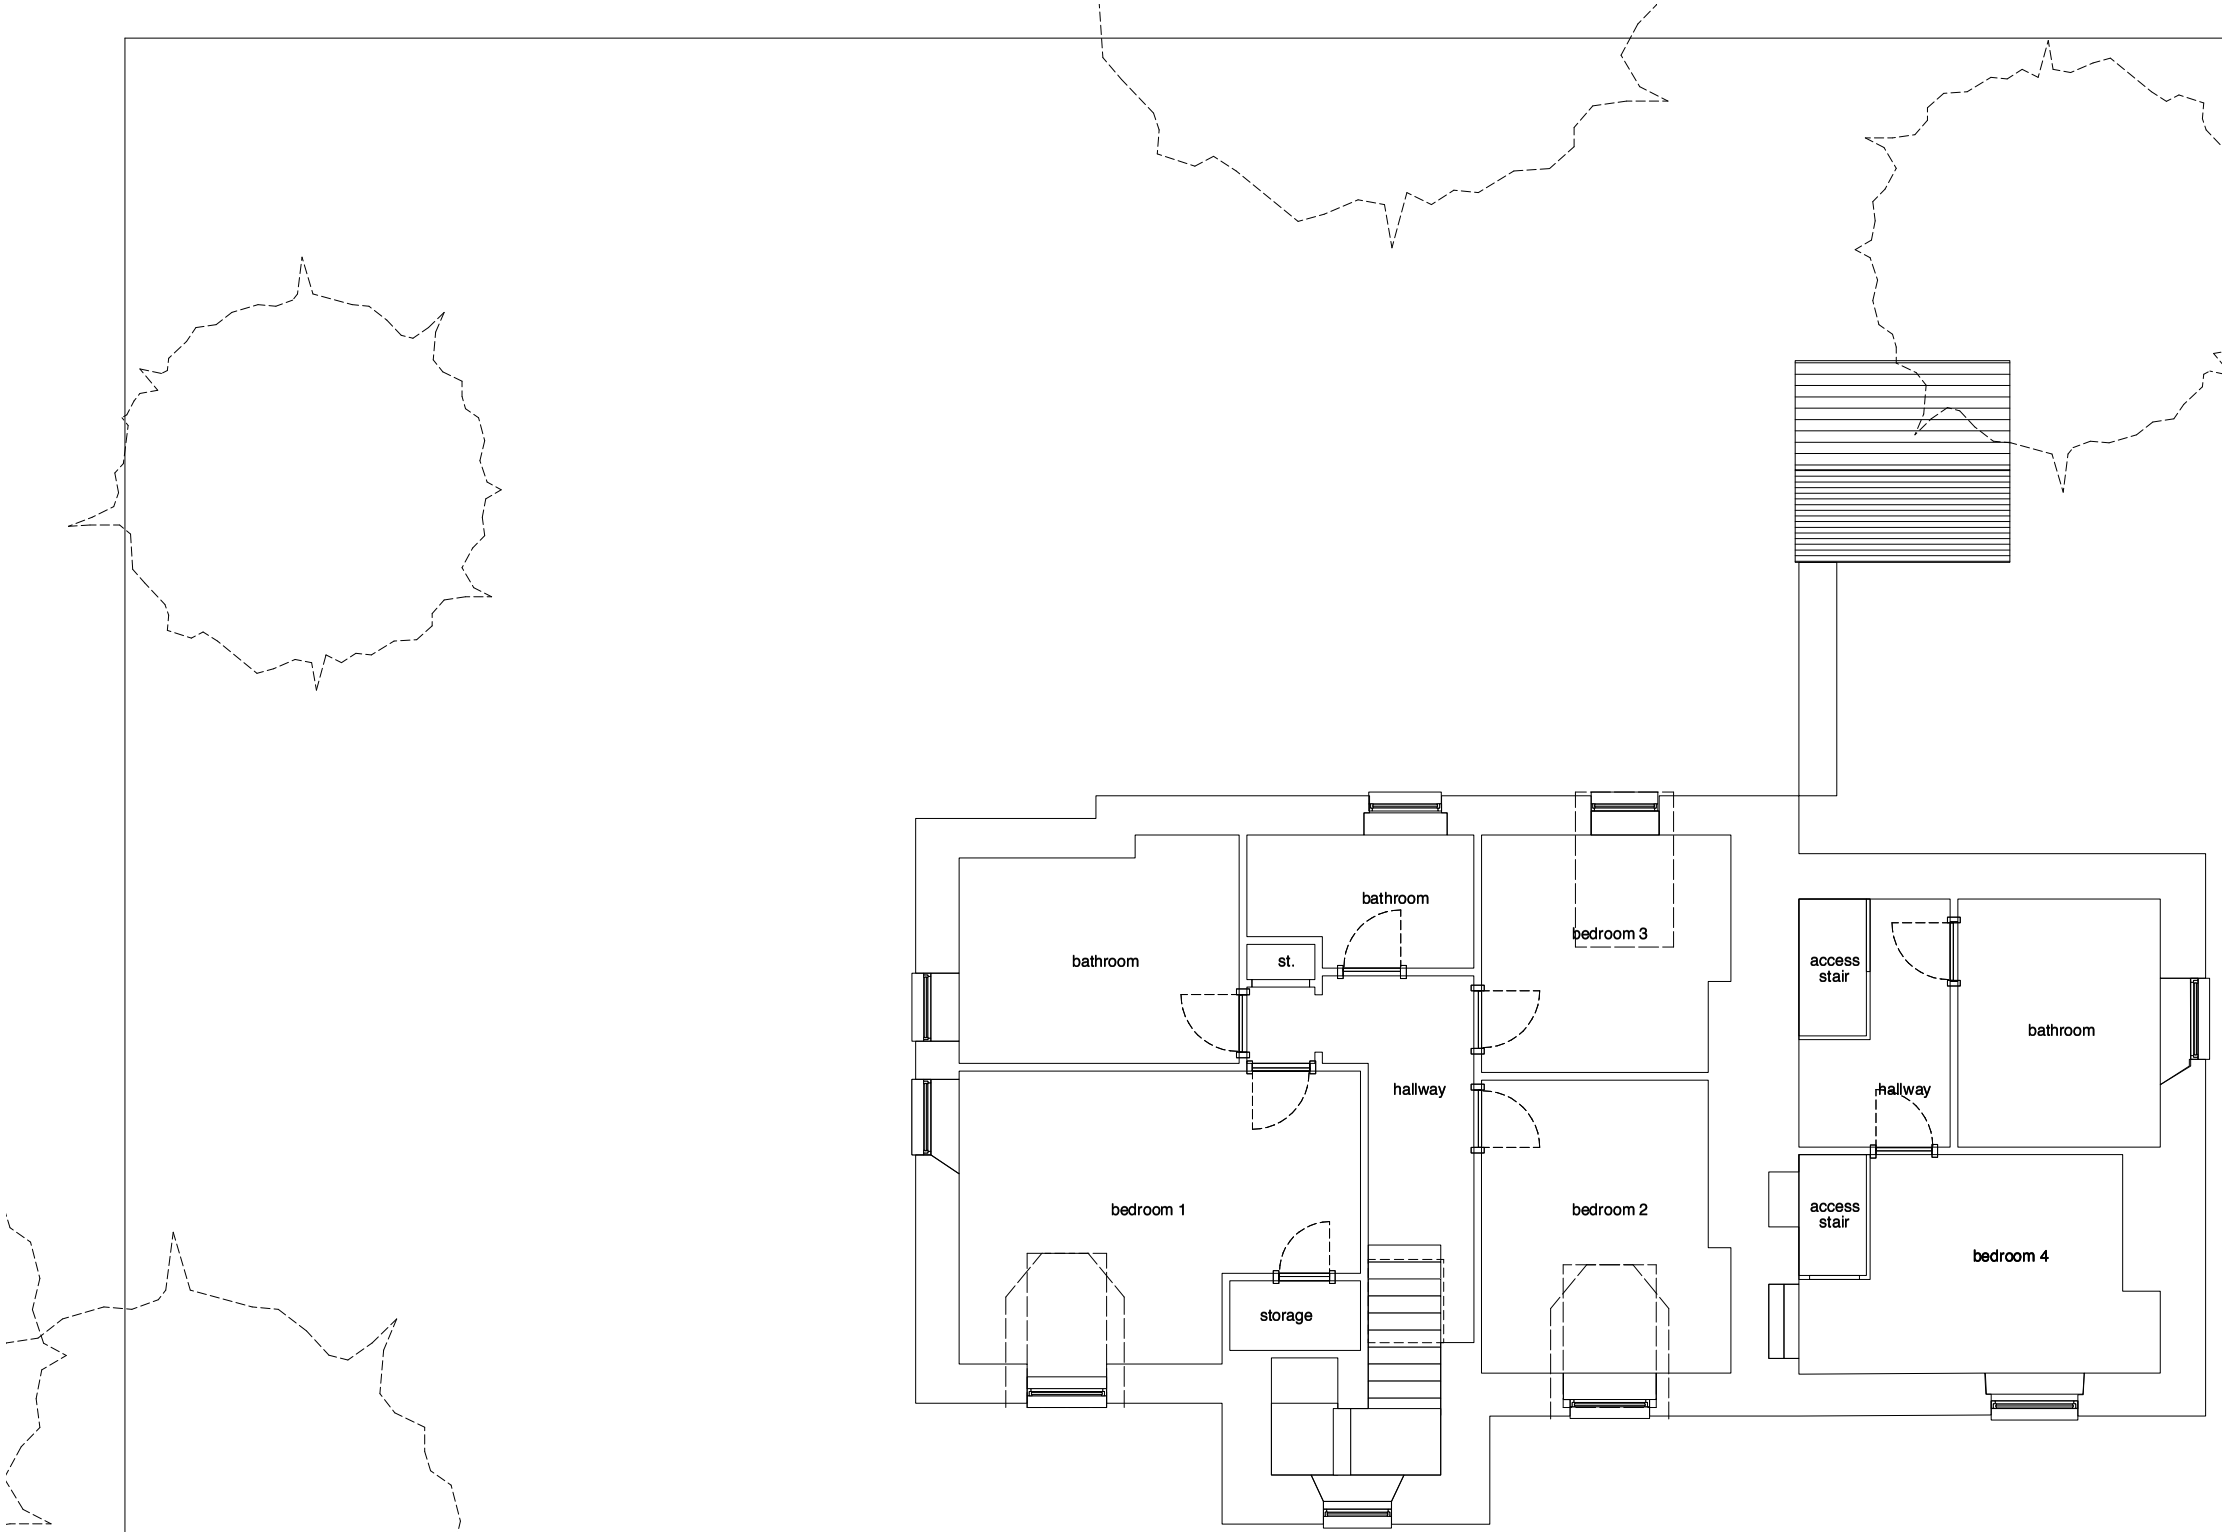

1 First Floor Plan

39 harcombe road, london n16 0sa_post
kenny@forrestarchitects.com_email
0207 953 7370_phone

COACH HOUSE, CIRENCESTER GL7 7AR

Project FOR PLANNING

Title EXISTING FLOOR PLAN

Scale 1/50 @ A1
1/100 @ A3

Drawing No. 160_01.01(_)

Drawing Issue | Date