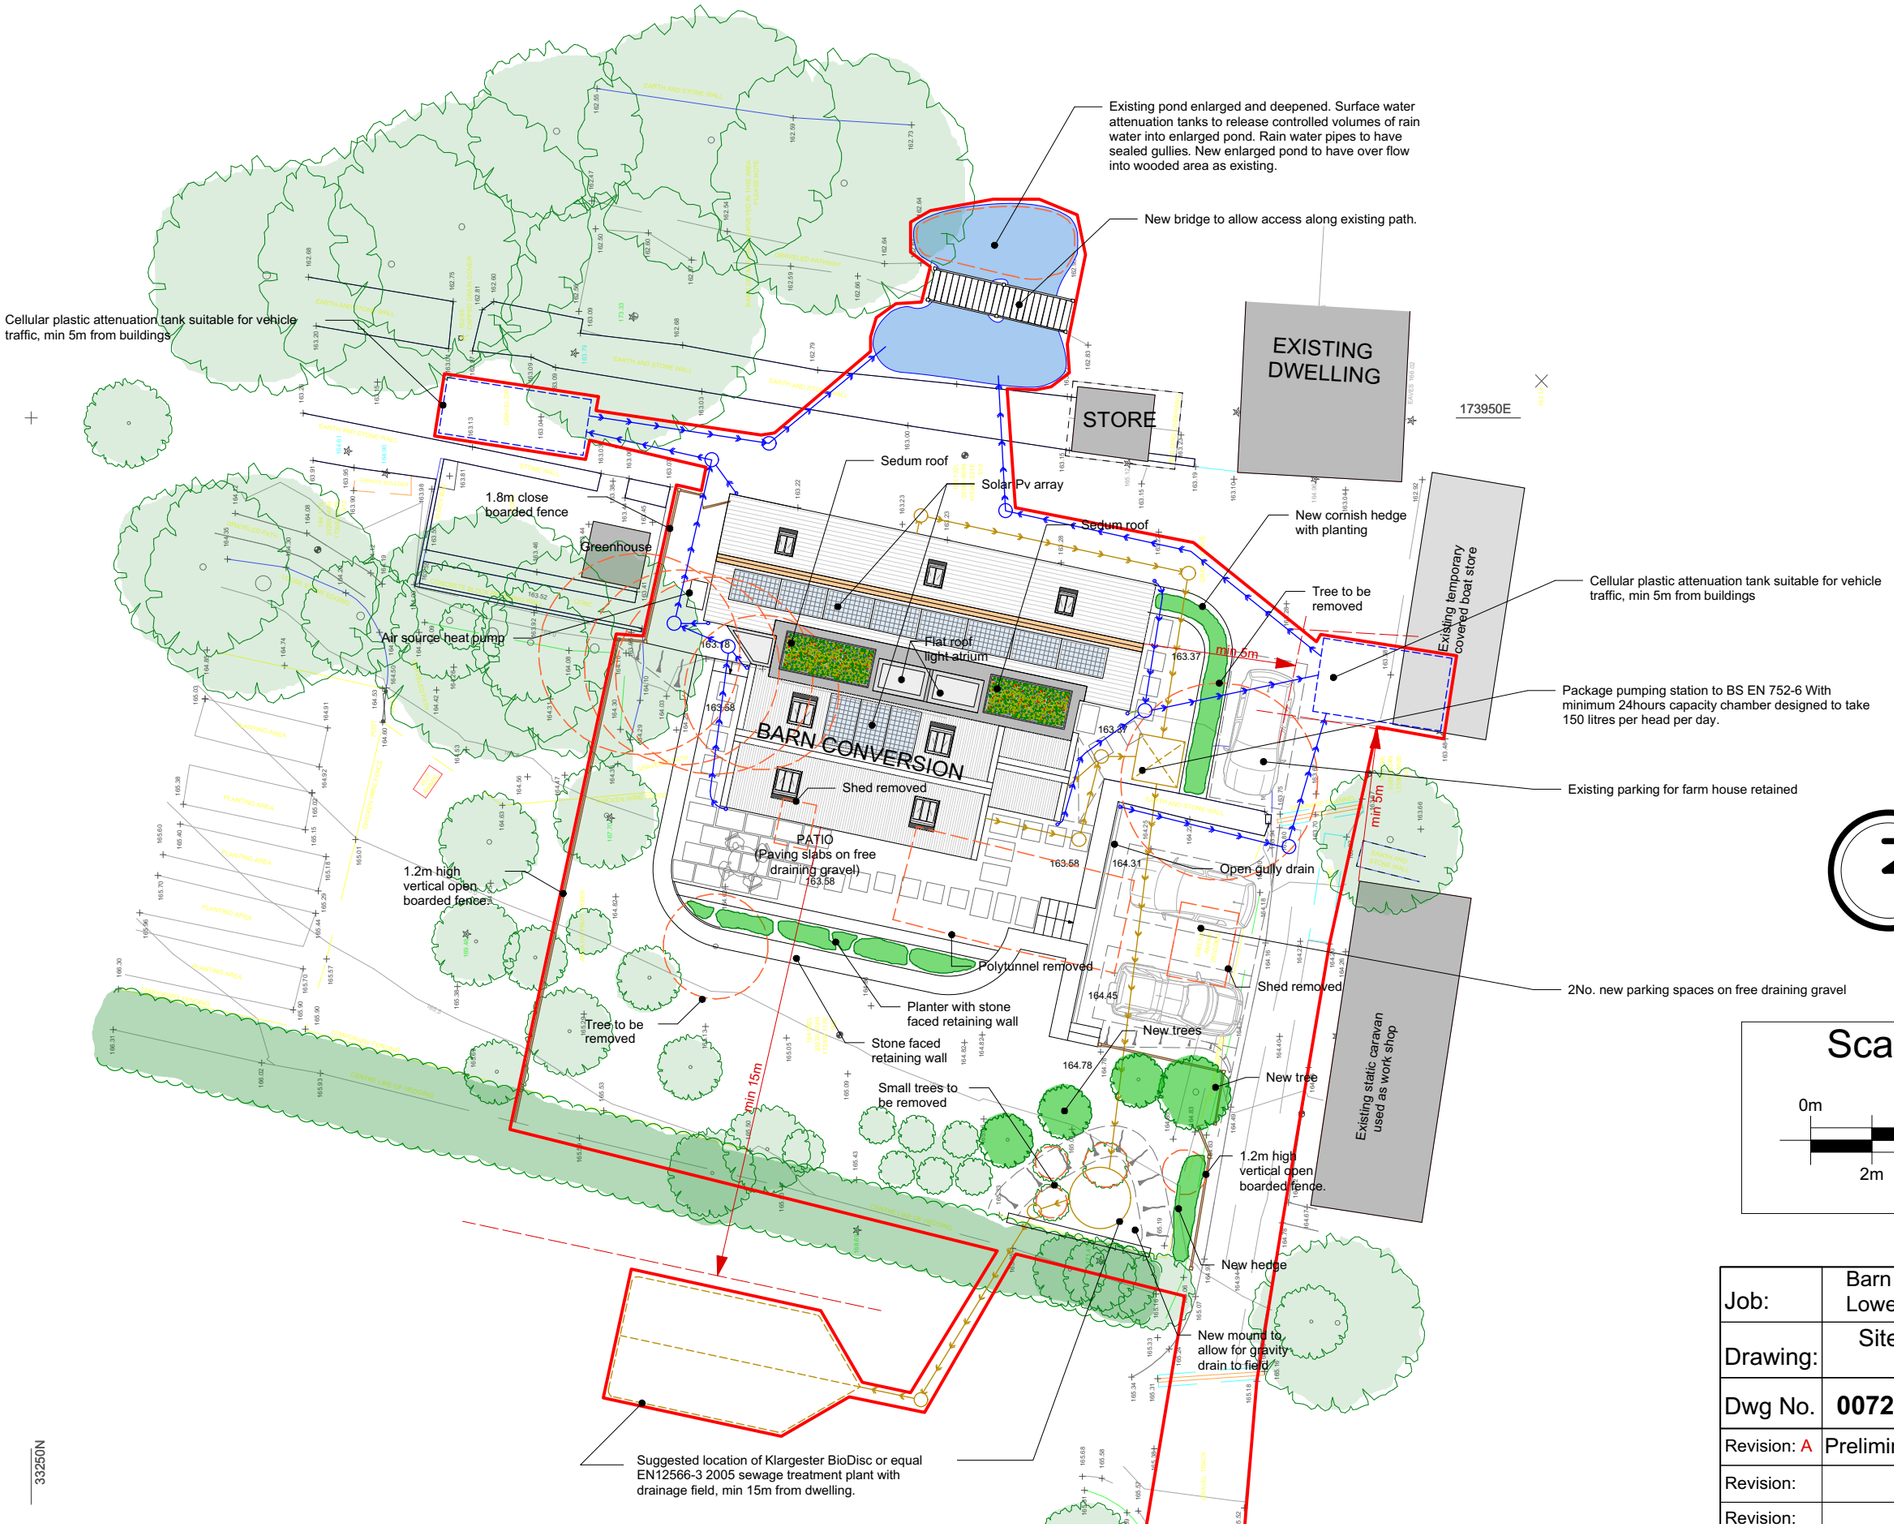


## Scale Bar 1:200

0m 4m 8m

2m 6m 10m

| | | | |
|---|---|---|---|
| Job: | Barn Conversion at Trevengleth Lower Halvasso, Penryn, TR10 9BY | | |
| Drawing: | Site Plan as Proposed | | |
| Dwg No. | **0072/PL/05 A** | Scale & Paper | 1:200 @A3 |
| Revision: A | Preliminary Issue | Date: | 28/10/21 |
| Revision: | | Date: | |
| Revision: | | Date: | |

Change architectural design.
environmentally conscious architectural designer.
07960606188: 1 Valley view, Bowling green Constantine, TR115AP: pete_dangerfield@yahoo.co.uk