


1/04 EXISTING REAR ELEVATION
SCALE 1:100

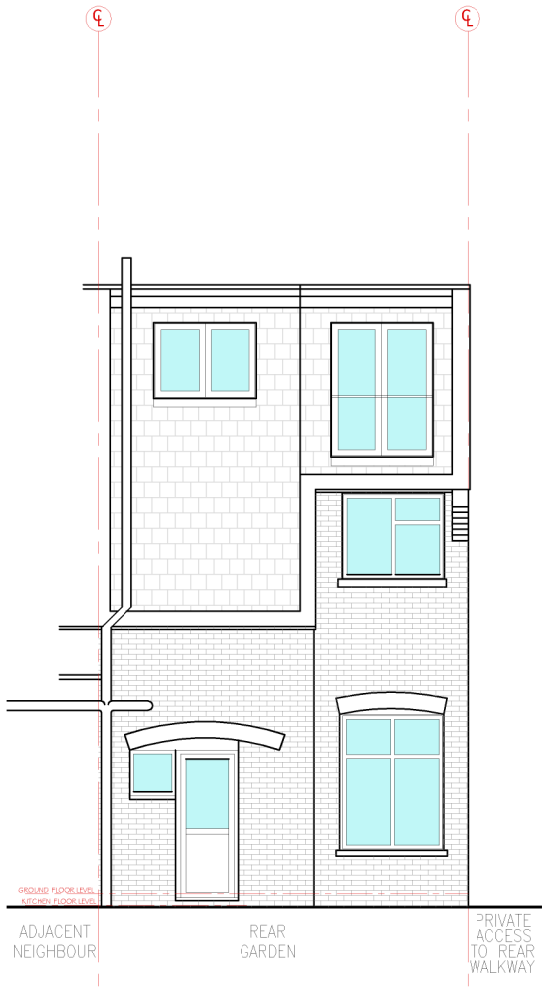


2/04 EXISTING SECTION AND SIDE ELEVATION
SCALE 1:100

125 EAST END ROAD
LONDON, N2 0SZ
TEL: +44(0) 20 7193 2320
WWW.ACXISLTD.COM

ARCHITECTURE // DESIGN // PROJECT MANAGEMENT

General notes :

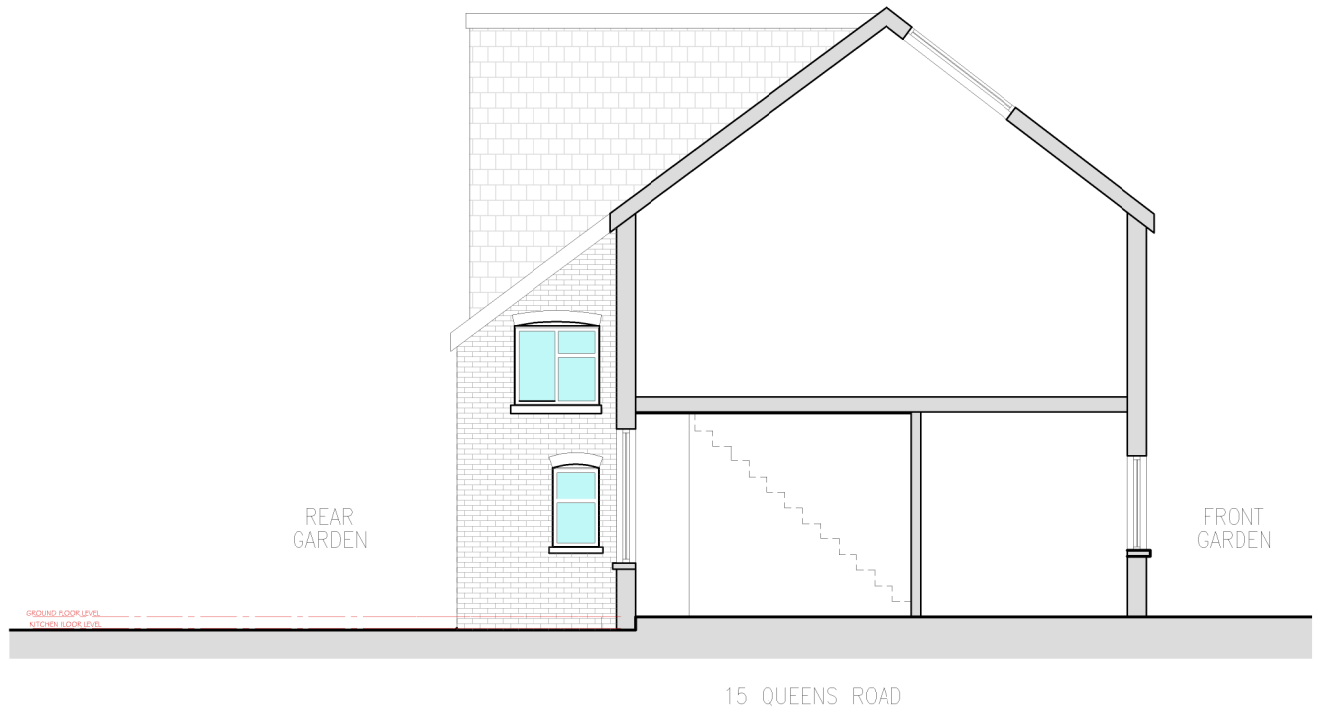This drawng is copyright protected.

The contractor and his subcontractors are to verify all dimensions on site before making any shop drawings and before executing the works.

Any discrepancies, either between written dimensions and site dimensions or between this drawng and other consultant's or supplier's drawings, should be brought to the immediate attention of the architect before executing the works.

This drawing is to be read in conjuncion with the relevant structural, mechanical and electrical drawings.

All works are to be carried out in accordance with the relevant B.S. and codes of practice and also meet the local authority requirements.

| rev | date | description |
|---|---|---|
| - | 29/04/21 | ISSUED FOR COMMENT |

client
DR ALBRECHT RITSCHL
15 QUEENS ROAD
LONDON N3 2AG

project
15 QUEENS ROAD
LONDON N3 2AG
REAR EXTENSION

drawing
EXISTING DRAWINGS
REAR ELEVATION &
SECTION & SIDE ELEVATION

| | | | |
|---|---|---|---|
| job no. | 21/145 | date | 21/04/21 |
| scale | 1:100@A3 | | |
| drawn | BA | checked | |
| issue | PLANNING | | |

drawing number: 04
revision: -