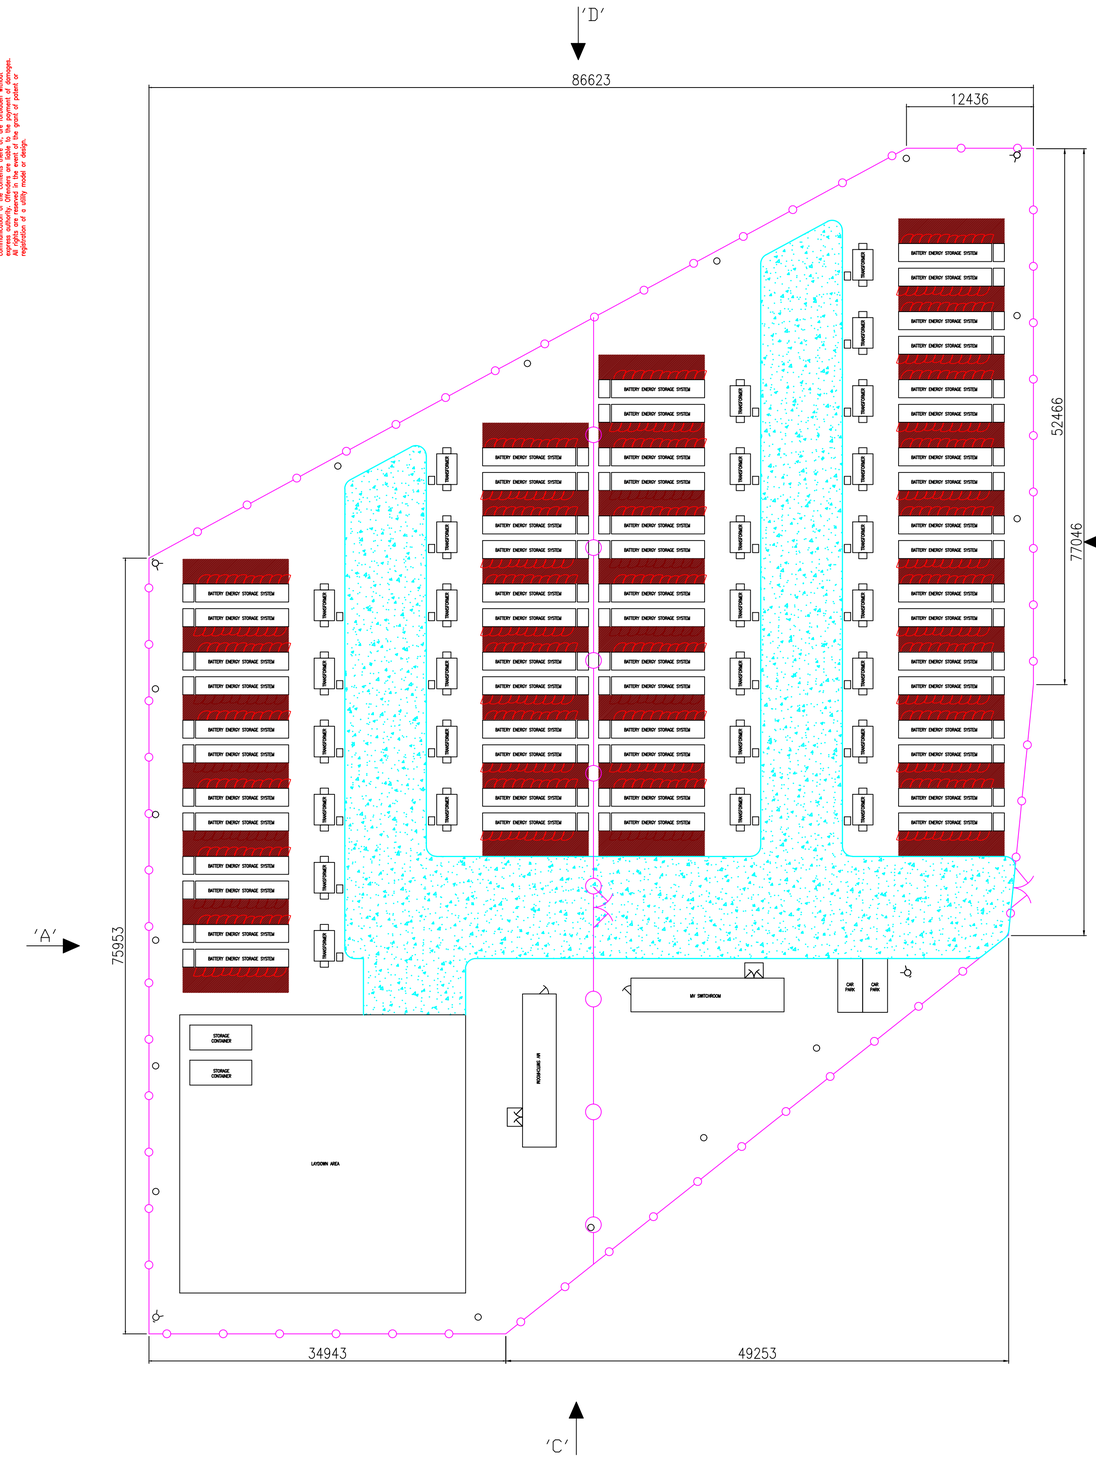

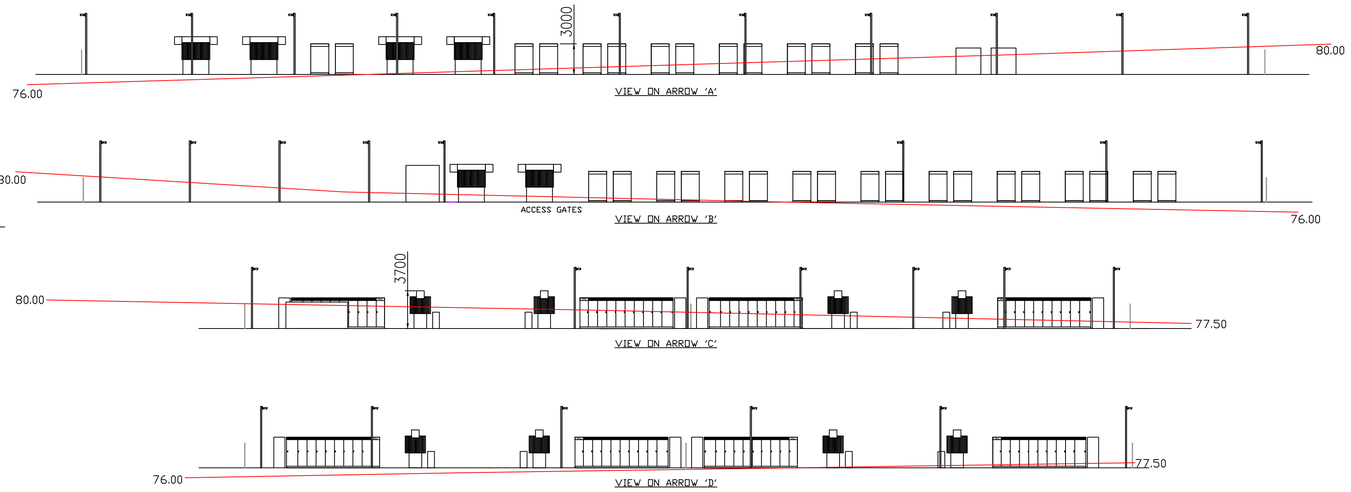

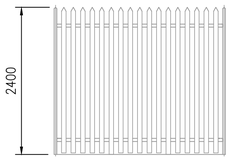

TYPICAL FENCE PANEL
SCALE 1:50

LEGEND

FENCE LINE

0 10 20 m
SCALE 1:300

Customer
HARMONY ENERGY

Contractor

Project No. _____
Factory No. _____

Project
99MW BUMPERS (PHASE 1 & 2)

Title
GENERAL ARRANGEMENT
BATTERY CONTAINER LAYOUT
PHASE 1& 2

REVISION	0		A		B		C		D	
DRAWN BY:	CL	FIRST ISSUE	CL	Revised Tesla Spec Added Elevations	CL	Amended Heights	EL	Topo Added	EL	Revised Tesla Spec
CHECKED BY:	.									
APPROVED BY:	.									
ISSUE DATE:	10/06/2021		01/07/2021		13/09/2021		02/11/2021		16/11/2021	

Contractor Dwg.No.
Customer Dwg.No.

Approved	Checked	Designed	Drawn	Sheet 001 of 001
.	.	.	CL	
Date .	Scale 1:300	Drawing Size A1		Revision D

Copying of this document, and giving it to others and the use or communication of the contents thereof, are forbidden without express authority. Offenders are liable to the payment of damages. All rights are reserved in the event of the grant of patent or registration of a utility model or design.

PATH & FILENAME: C:\Users\EliottLewis\OneDrive - Harmony Energy Storage Ltd\Desktop\Bumpers\HES_009_Bumpers_Layout.dwg
PRINTED BY: elliottlewis
DATE: 16/11/2021 15:50:13
2020