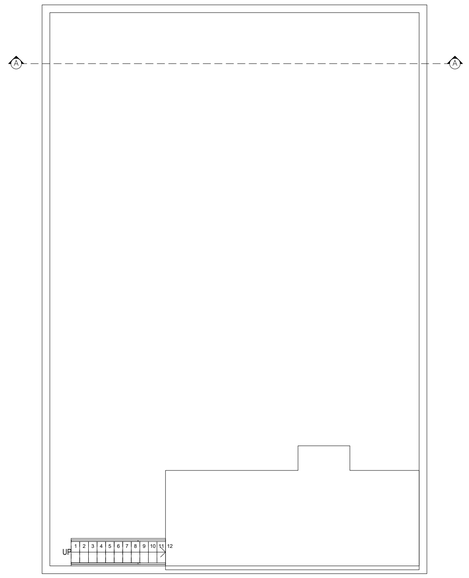

EXISITING MEZZANINE FLOOR PLAN 1:100

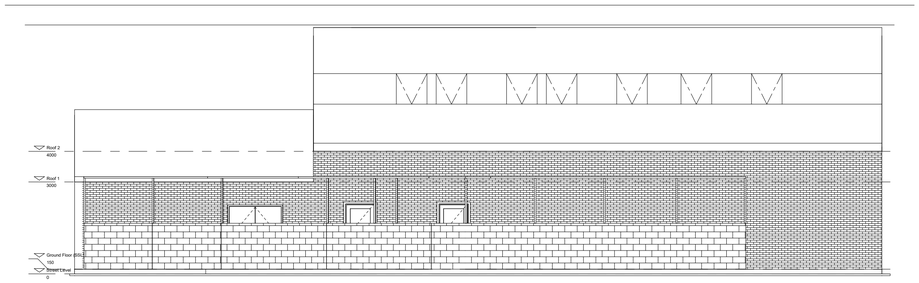

EXISITING REAR ELEVATION 1:100

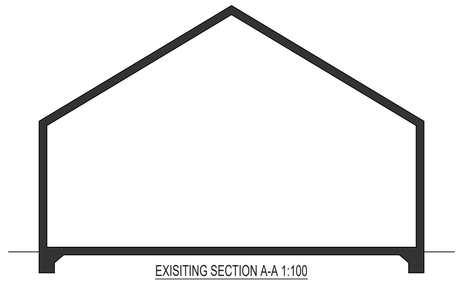

EXISITING SECTION A-A 1:100

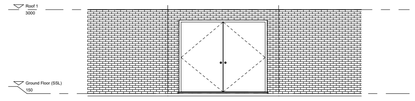

EXISITING FRONT ELEVATION 1:100

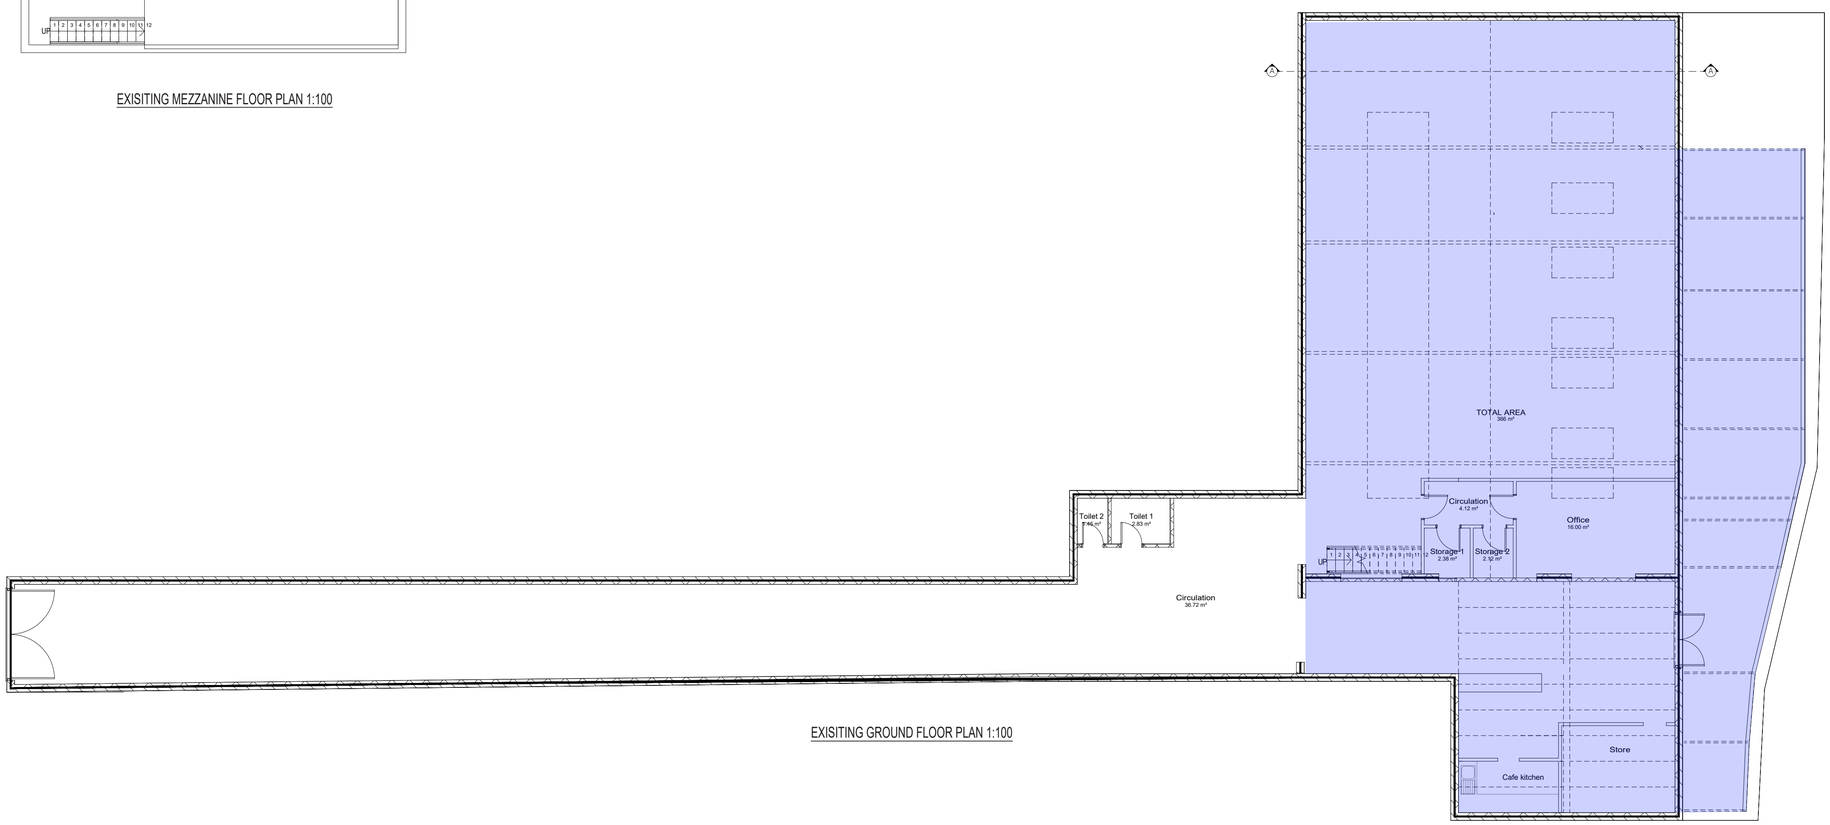

EXISITING GROUND FLOOR PLAN 1:100

1:100
2m 0 2m 4m 6m

mza planning
planning permission without the headaches
14 Devonshire Mews
Chiswick
London, W4 2HA
T. 0844 500 5050
office@mzaplanning.com

Title:**EXISTING DRAWINGS**
Dwg.No: 363-EXT-01
REV : ORIGINAL
Project: 189A Brent Crescent
Park Royal, London
NW10 7XR
Date: 12-10-21
Scale: as noted@ A1