WEST ELEVATION

NORTH ELEVATION

EAST ELEVATION

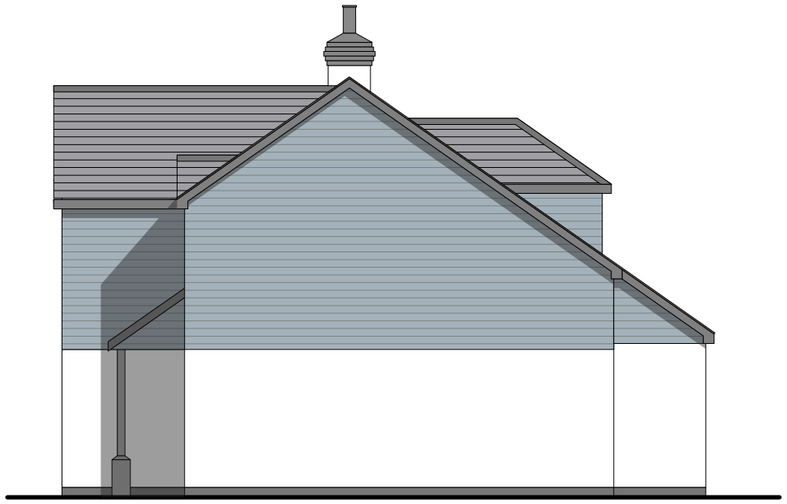

SOUTH ELEVATION

Natural slate roof to be Westland Grey/Green
500 x 250mm with grey ridge

Cederal Weather board colour Violet Blue

Self colour render walls mono blanco

PLOT 9 PROPOSED ELEVATIONS

0 1 2 3 4 5 m

Windows and doors to be anthracite grey PVC clear glazing

Latest Revision **F** **16/11/2021** **Updated finishes, chimneys added**

abacus building design

Client: Pearce Fine Homes Ltd.	Project: New Dwellings, Coombe Drive, Cargreen, Cornwall	Drawing Title: Elevations Plot 9	Date: September 2021	Project No.: 715	Dwg No.: EL9	Revision: F
			Scale: 1:100 @ A3			
			Drawn: S.A.K.			

Pillars Barn, Burraton, Ivybridge, Devon PL21 9LA e-mail sakabacus@btconnect.com tel. 01752 880167 07802 846881