STATUS : PLANNING

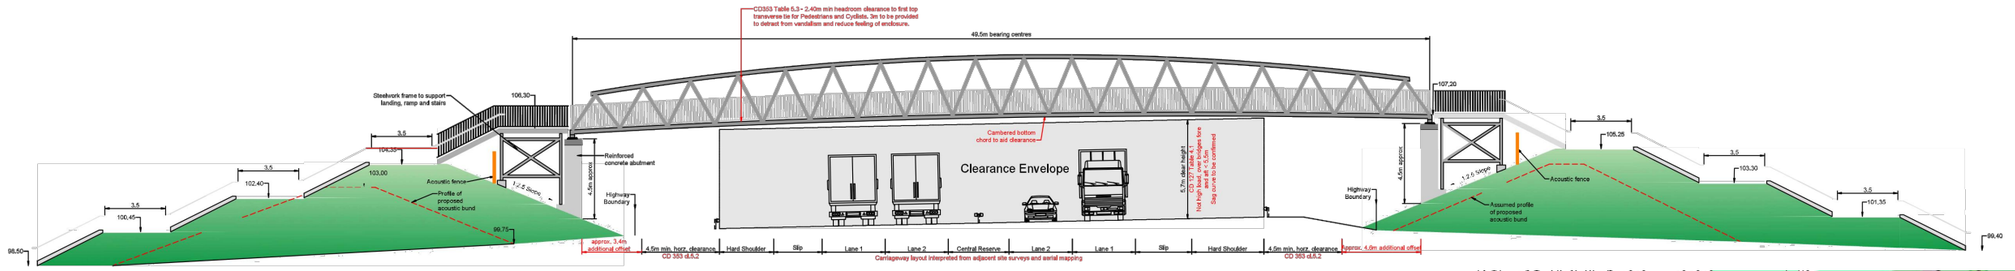

Proposed footbridge over M80 - Indicative cross section

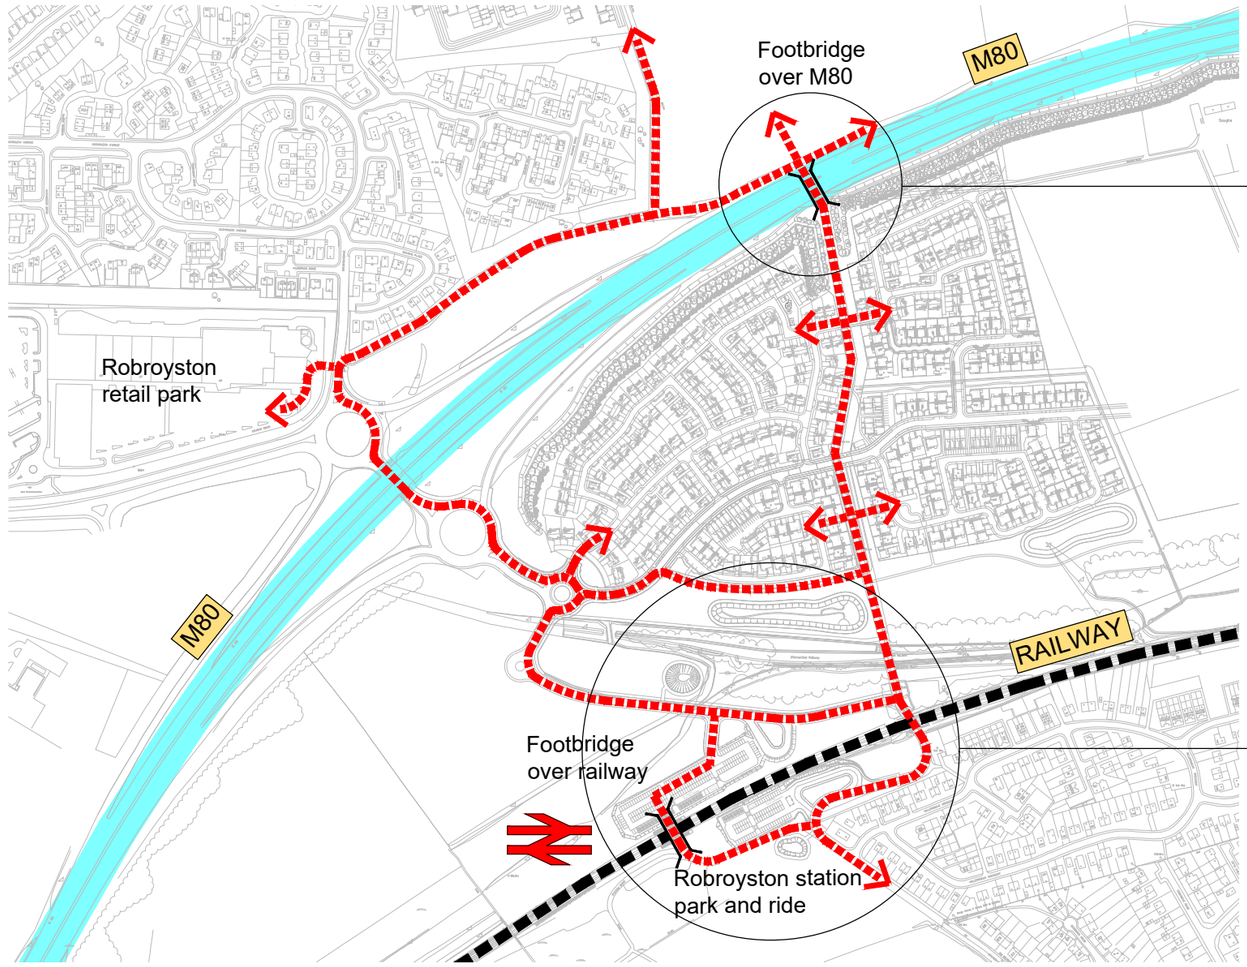

ROBROYSTON CONNECTIVITY PLAN

Dashed line denotes strategic footpath / cycleway network

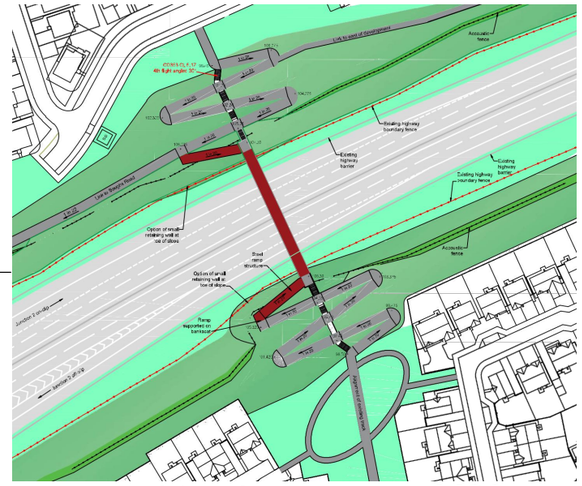

Proposed footbridge over M80
Indicative plan layout

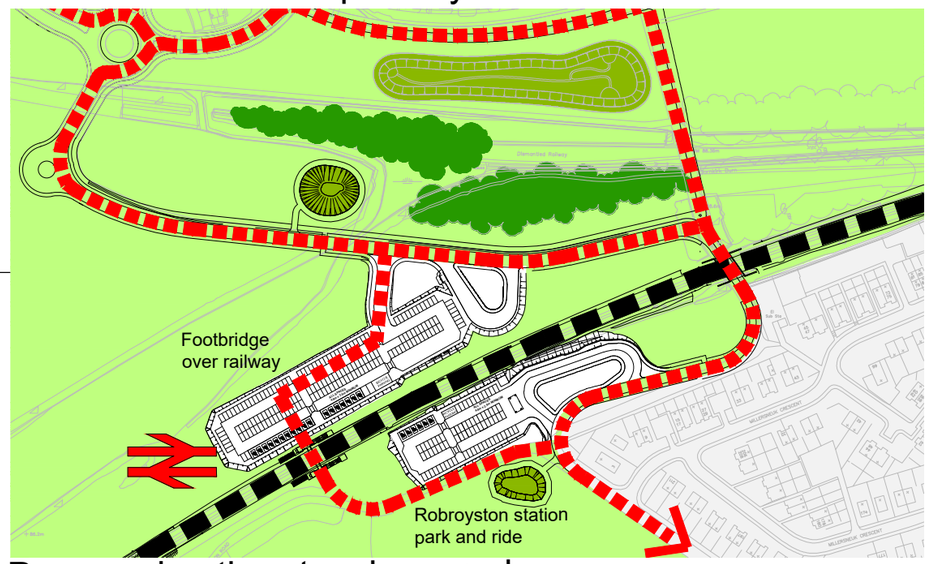

Proposed path network around
Robroyston station park and ride

Park Lane

ROBROYSTON CONNECTIVITY PLAN

JOB NO.: 2643
DWG NO.: SK_142
DATE .: Apr 21
DRAWN BY.: fs
CHKD BY.: bb

N W E S

gd lodge architects
crown house 152 west regent street glasgow G2 2RQ
tel 0141 332 6804
projects@gdlodge.co.uk
www.gdlodge.co.uk