RevID	Transmittal Set Name	Issue Date	Issuer-Info	Status	Approved by

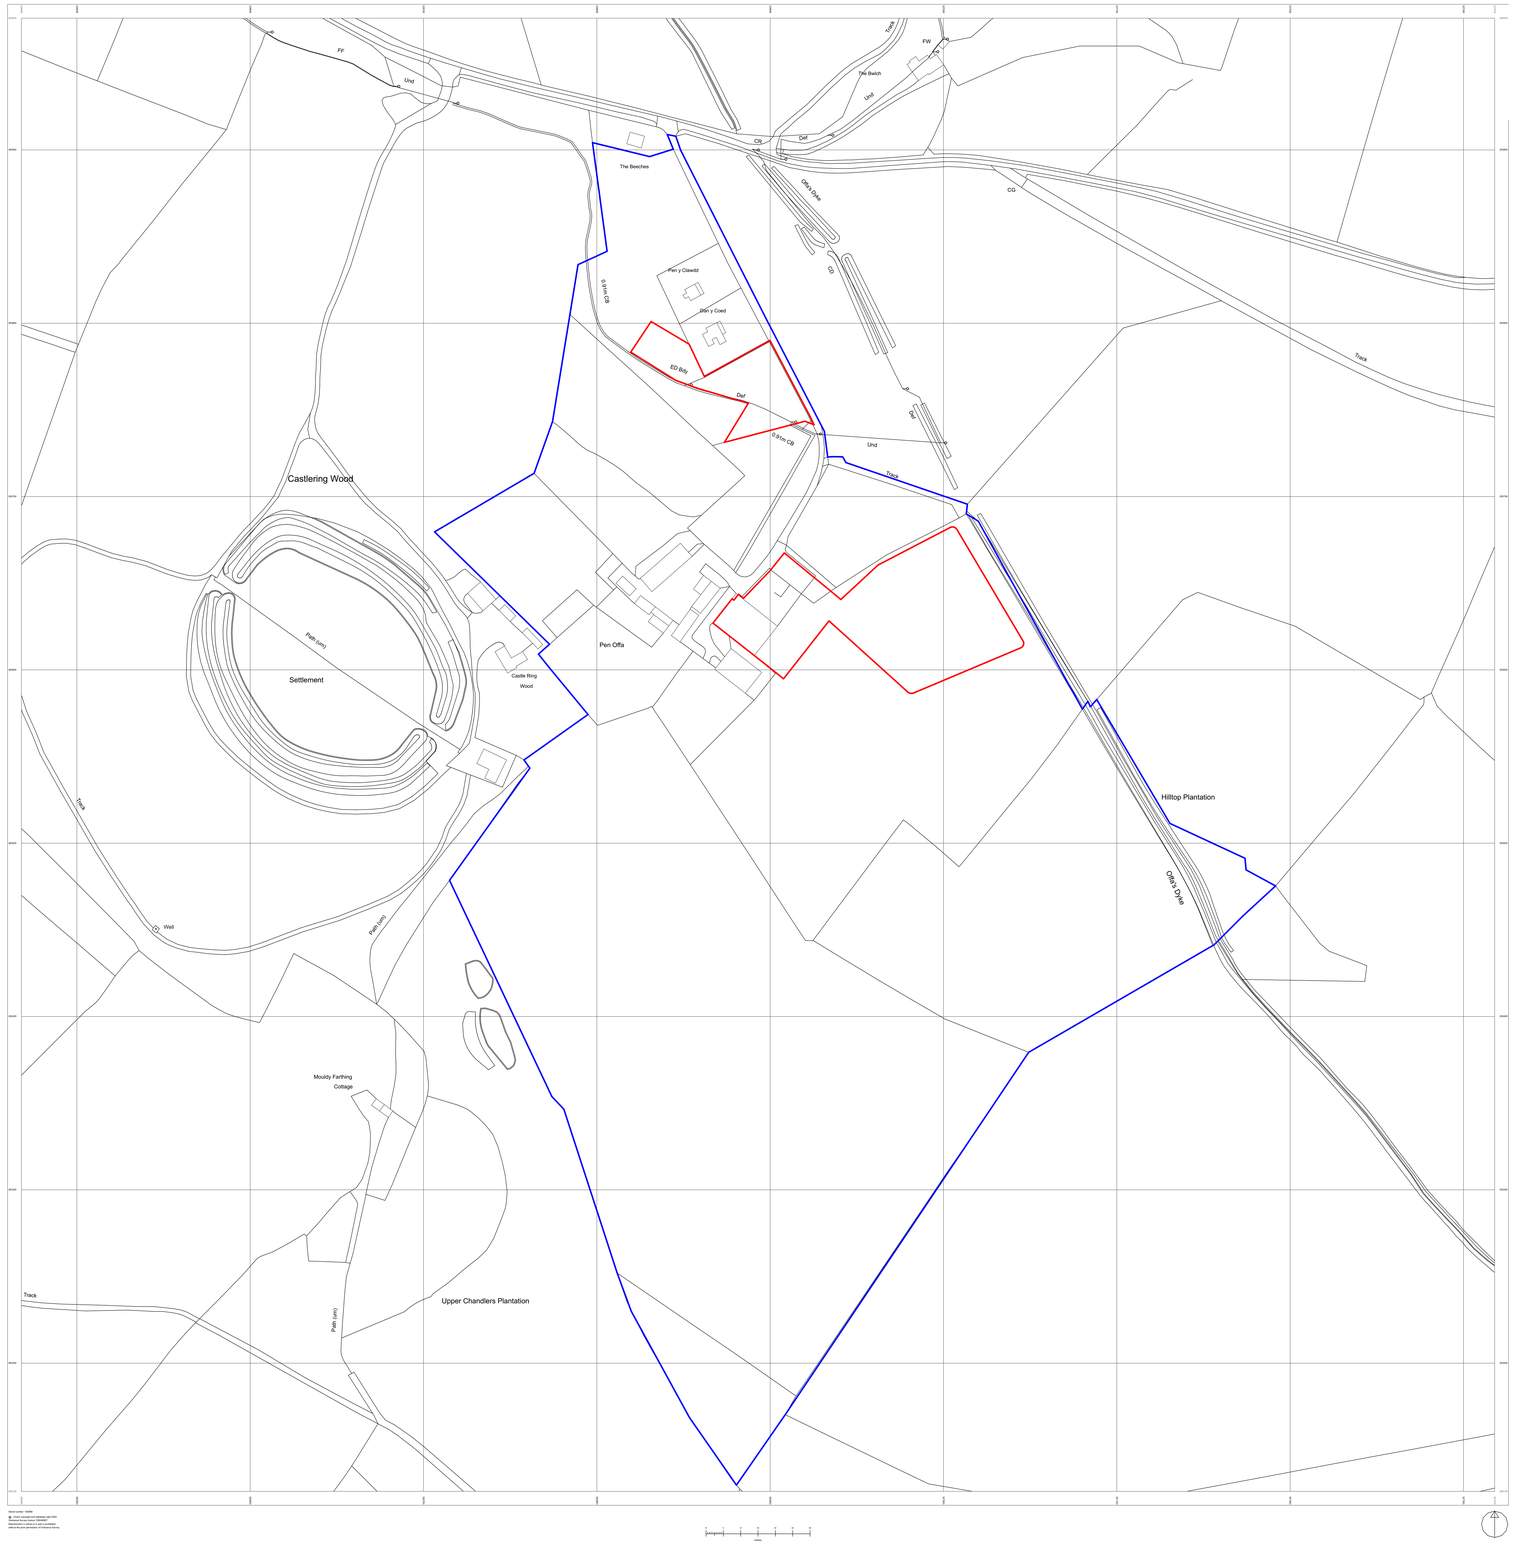

Site Location Plan

Penoffa Farm - Event Barn

Private Client

NIDUS ARCHITECTS
T. 01544 350550
E. hello@nidusarchitects.co.uk

project	number	rev
2006	EX.01	

1:1250 @ A0