This drawing is computer generated and must not be altered manually.

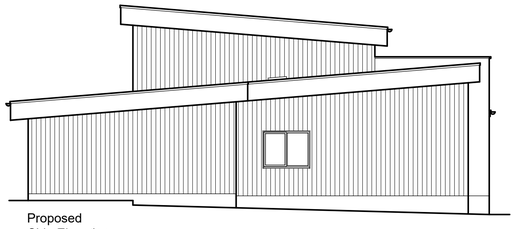

Proposed
Side Elevation
Scale: 1/100

Proposed
Rear Elevation
Scale: 1/100

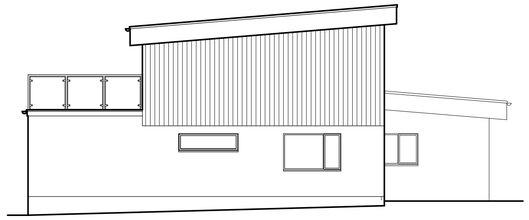

Proposed
Side Elevation
Scale: 1/100

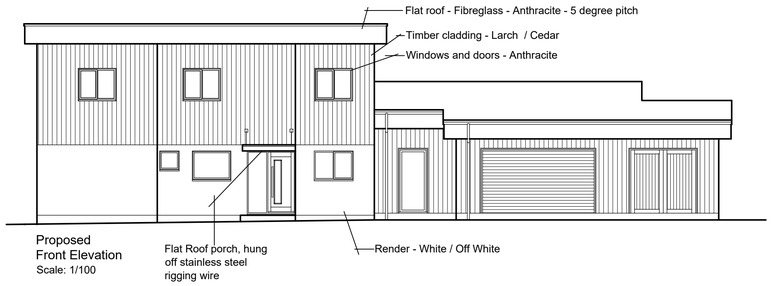

Proposed
Front Elevation
Scale: 1/100

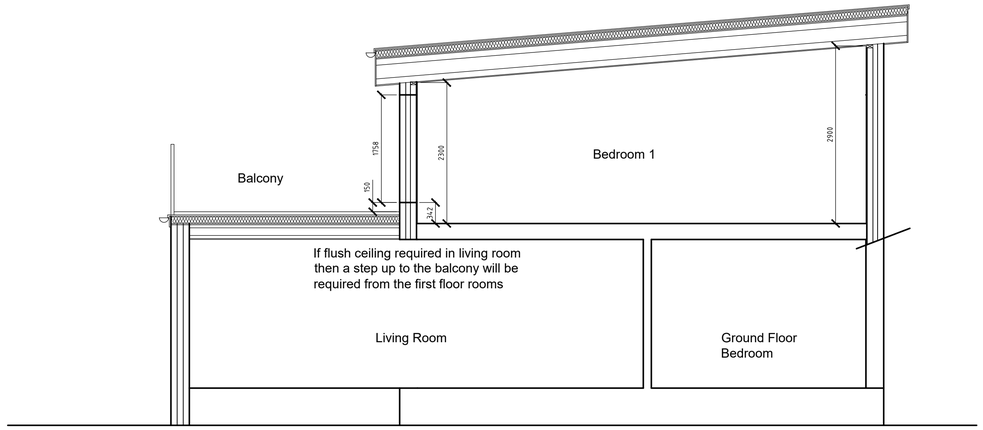

Proposed Section Through House
Scale: 1/50

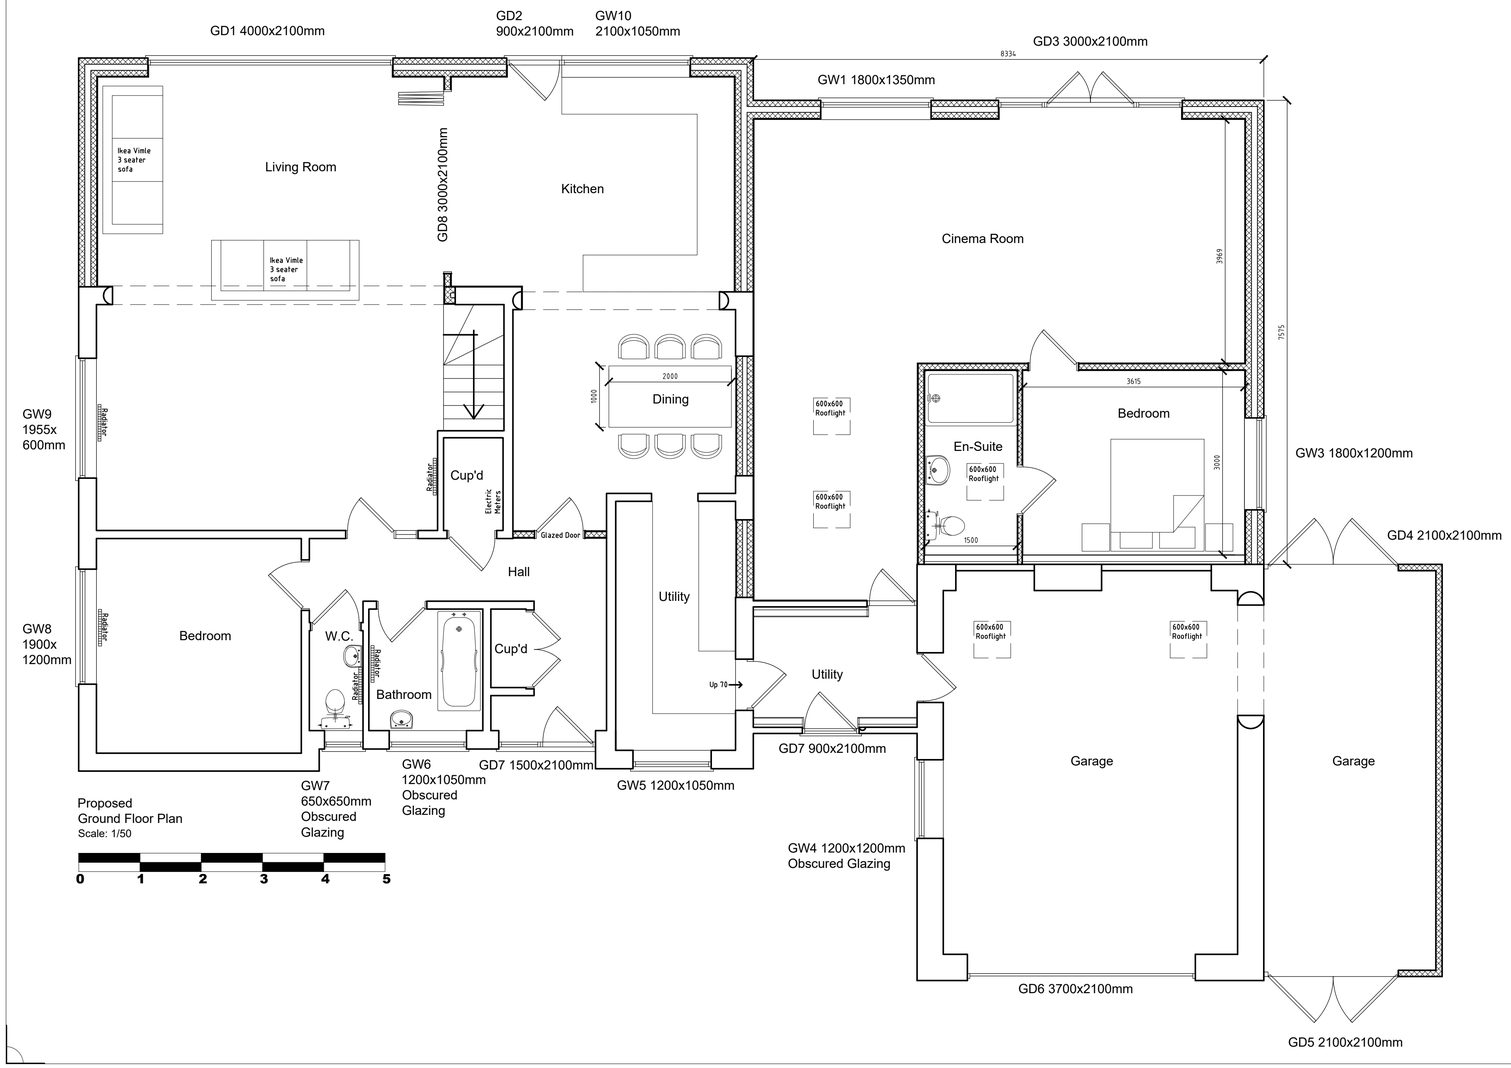

Proposed
Ground Floor Plan
Scale: 1/50

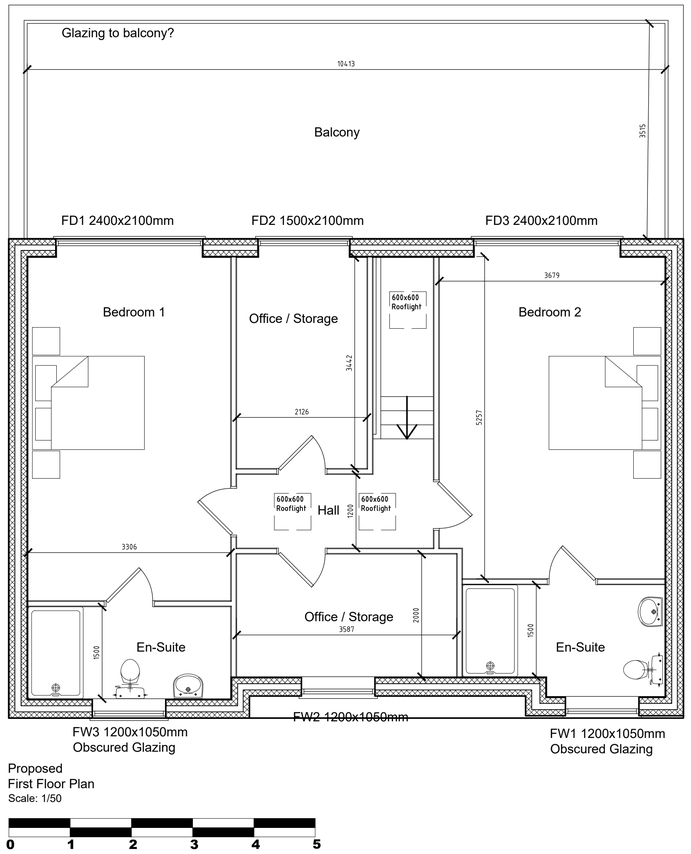

Proposed
First Floor Plan
Scale: 1/50

Notes:

This drawing and any design shown upon it are the exclusive copyright of: Ian Garrett Building Design Limited, UK. No other person may used this design for any purpose, without prior written permission or discharge being received from in a written form from – Ian Garrett Building Design Limited, UK the copyright holder.

This drawing shall not be scaled, check all site dimensions & from fixed positions. Use dimensions on the plans in preference.
This drawing has been prepared for planning or building regulation purposes only, & thus shall not be regarded as a fully working drawing.
All dimensions, levels, foundations, ground conditions, drains, heights, DPC & DPM together with complete drawing shall be checked and agreed prior to any manufacture of any component.
All work, workmanship & materials are to comply with the current & applicable BS Code of Practice, building regulations.
Check planning conditions that may be relevant to the application. This drawing shall be read in conjunction with the specifications, engineers designs, details that may be supplied to assist.
Any changes to the design or specifications, shall need to be agreed with the Local Authority planning & building control departments. Changes could compromise the design requirements.
No alterations to the drawings or specifications shown may be undertaken other than by Ian Garrett MBEng,MIAS Building Design the copyright holder

Revisions:

Dated	Description:
10.11.21	Drawing updated following clients comments.

42 Rectory Lane
Poringland
Norfolk
NR14 7SL

Client:
Mr & Mrs Coulson

As Proposed

Drawing no:	2865.21.2A
Date: October 2021	Scale: 1:100 & 1:50

Ian Garrett
Building Design and Surveying Consultants

Ian Garrett Building Design Limited
The Store, 4 Oakwood Mews
St Peters Street, LOWESTOFT,
Suffolk, NR32 2LS.
T: 01502-511821 M: 07860-187224
E: ian@garrettdesign.co.uk
W: www.garrettdesign.co.uk

Company Reg no. 07140861