N

Survey control

| Stn | Easting | Northing | Height |
|---|---|---|---|
| H1 | 551991.980 | 155249.541 | 107.017 |
| H2 | 552006.333 | 155255.320 | 106.817 |
| H3 | 552005.387 | 155271.831 | 106.737 |
| H4 | 551992.798 | 155271.828 | 106.711 |
| H5 | 551978.275 | 155269.852 | 106.955 |
| H6 | 551962.972 | 155265.276 | 106.013 |
| H7 | 551944.401 | 155268.264 | 104.404 |
| H8 | 551940.291 | 155246.624 | 105.759 |
| H9 | 551958.758 | 155244.571 | 107.627 |
| H10 | 551976.138 | 155258.477 | 106.939 |
| H11 | 551988.172 | 155258.430 | 107.040 |

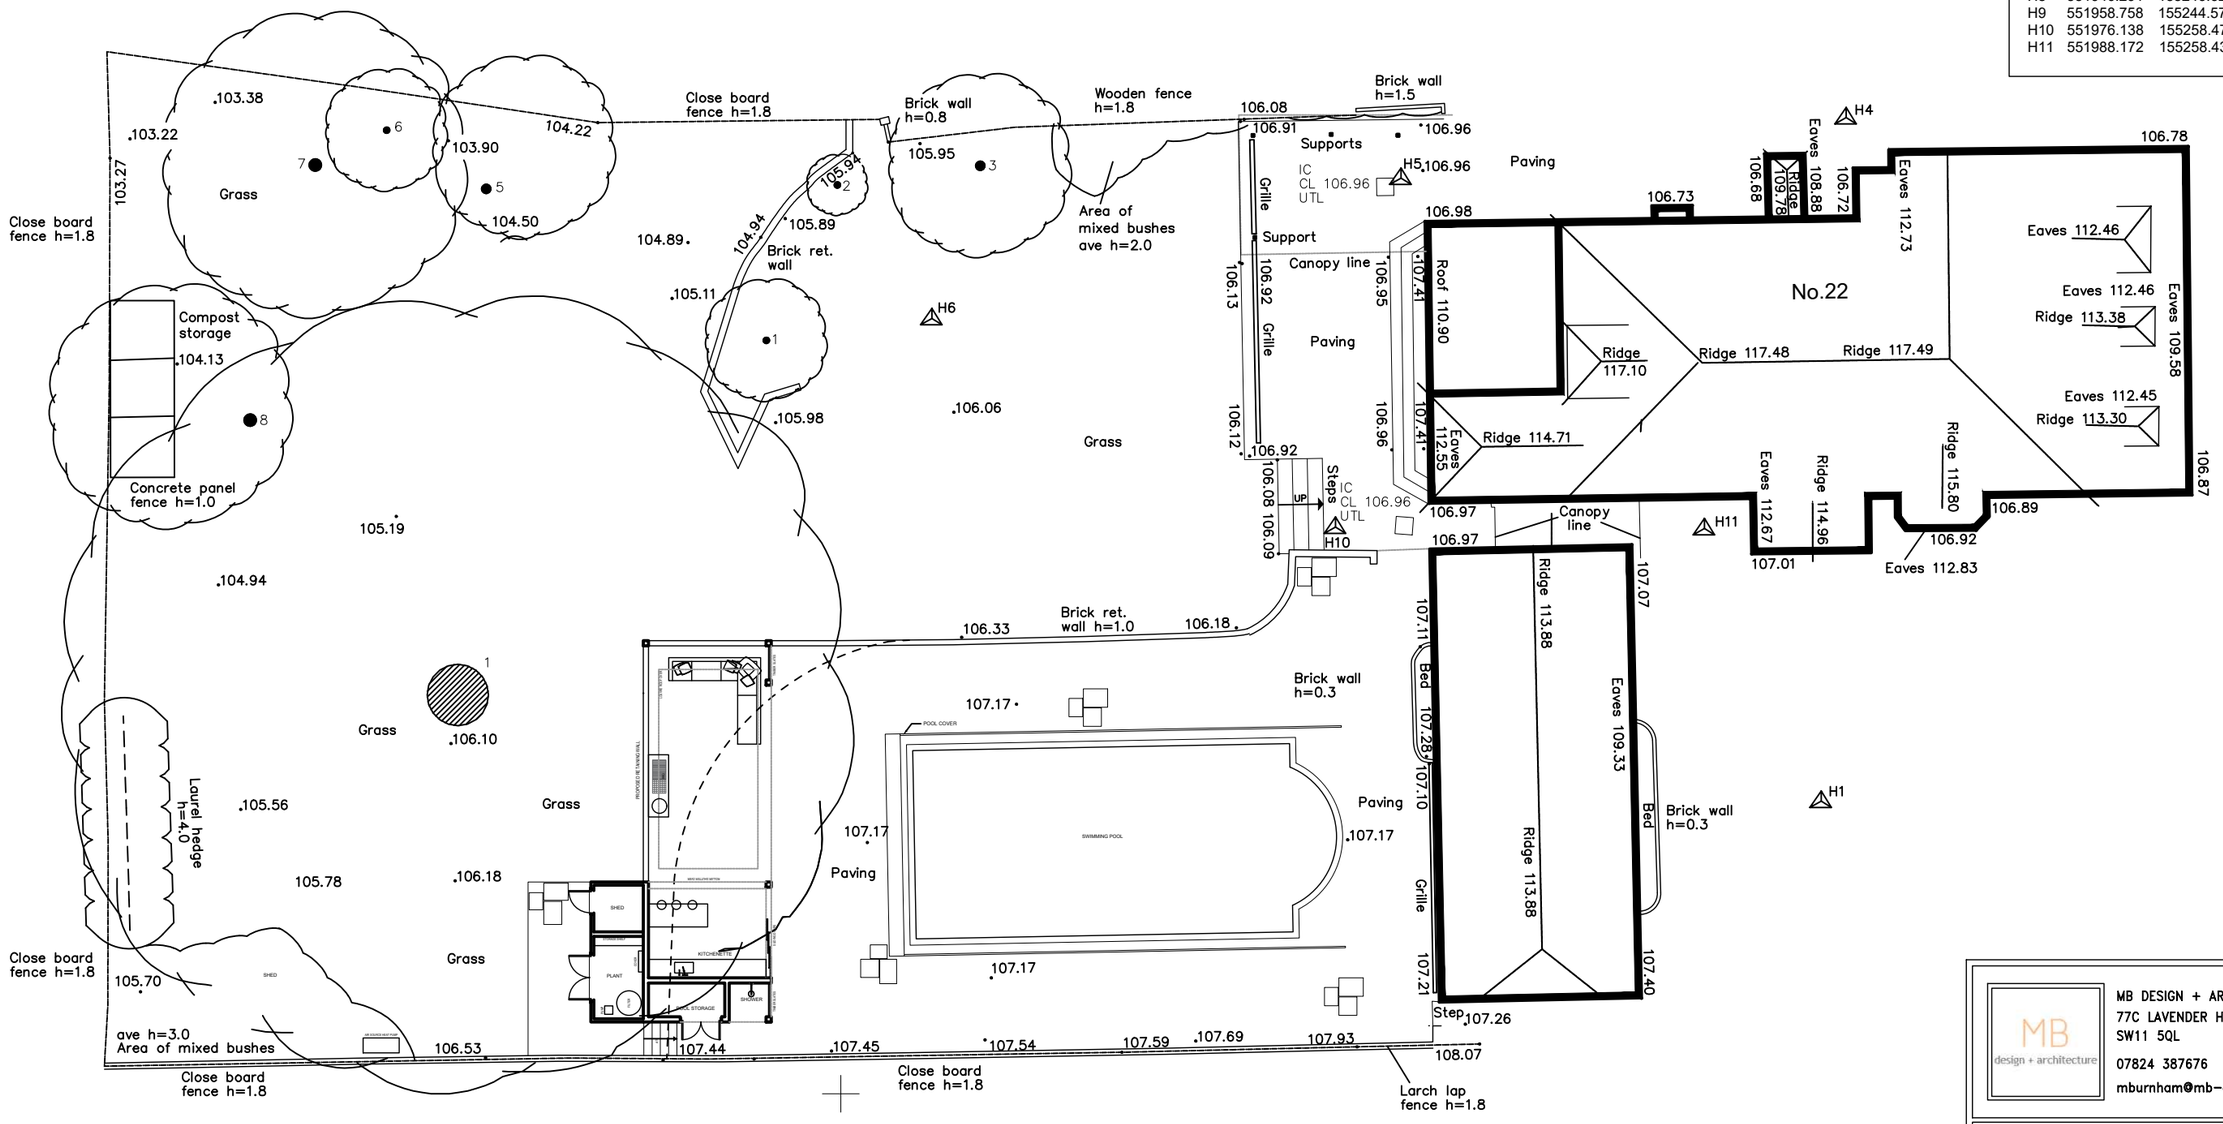


## Tree Schedule

| | | | |
|---|---|---|---|
| 1 | Unknown | d= 0.2 | h= 6 |
| 2 | Cypress | d= 0.2 | h= 8 |
| 3 | Cypress | d= 0.3 | h= 8 |
| 4 | Sweet chestnut | d= 2.0 | h= 20 |
| 5 | Laurel | d= 0.3 | h= 6 |
| 6 | Laurel | d= 0.2 | h= 4 |
| 7 | Beech | d= 0.4 | h= 12 |
| 8 | Yew | d= 0.4 | h= 8 |

These plans are based on measured survey undertaken in JUN 2021. Due care is exercised in surveying but no liability can be accepted for any inaccuracy. the client and third parties should rely on their own information. notwithstanding this the drawings are a fair representation of the premises for present purposes. copyright is held by the author: no unauthorised use shall be made of the drawings. given dimensions are in mm.

0M 1M 2M 3M 4M 5M 10M 15M 20M
0FT 5FT 10FT 20FT 30FT 40FT 50FT


MB design + architecture
MB DESIGN + ARCHITECTURE
77C LAVENDER HILL
SW11 5QL
07824 387676
mburnham@mb-da.co.uk


MR AND MRS GOUGH-COOPER

22 KIPPINGTON AVENUE
SEVENOAKS,
TN13 2LH.

# PROPOSED TOPOGRAPHICAL SURVEY

| Scale | Date | Drawn |
|---|---|---|
| 1/200 @ A3 | 06.10.2021 | MB |

Drg No 547_02_101 Rev. F

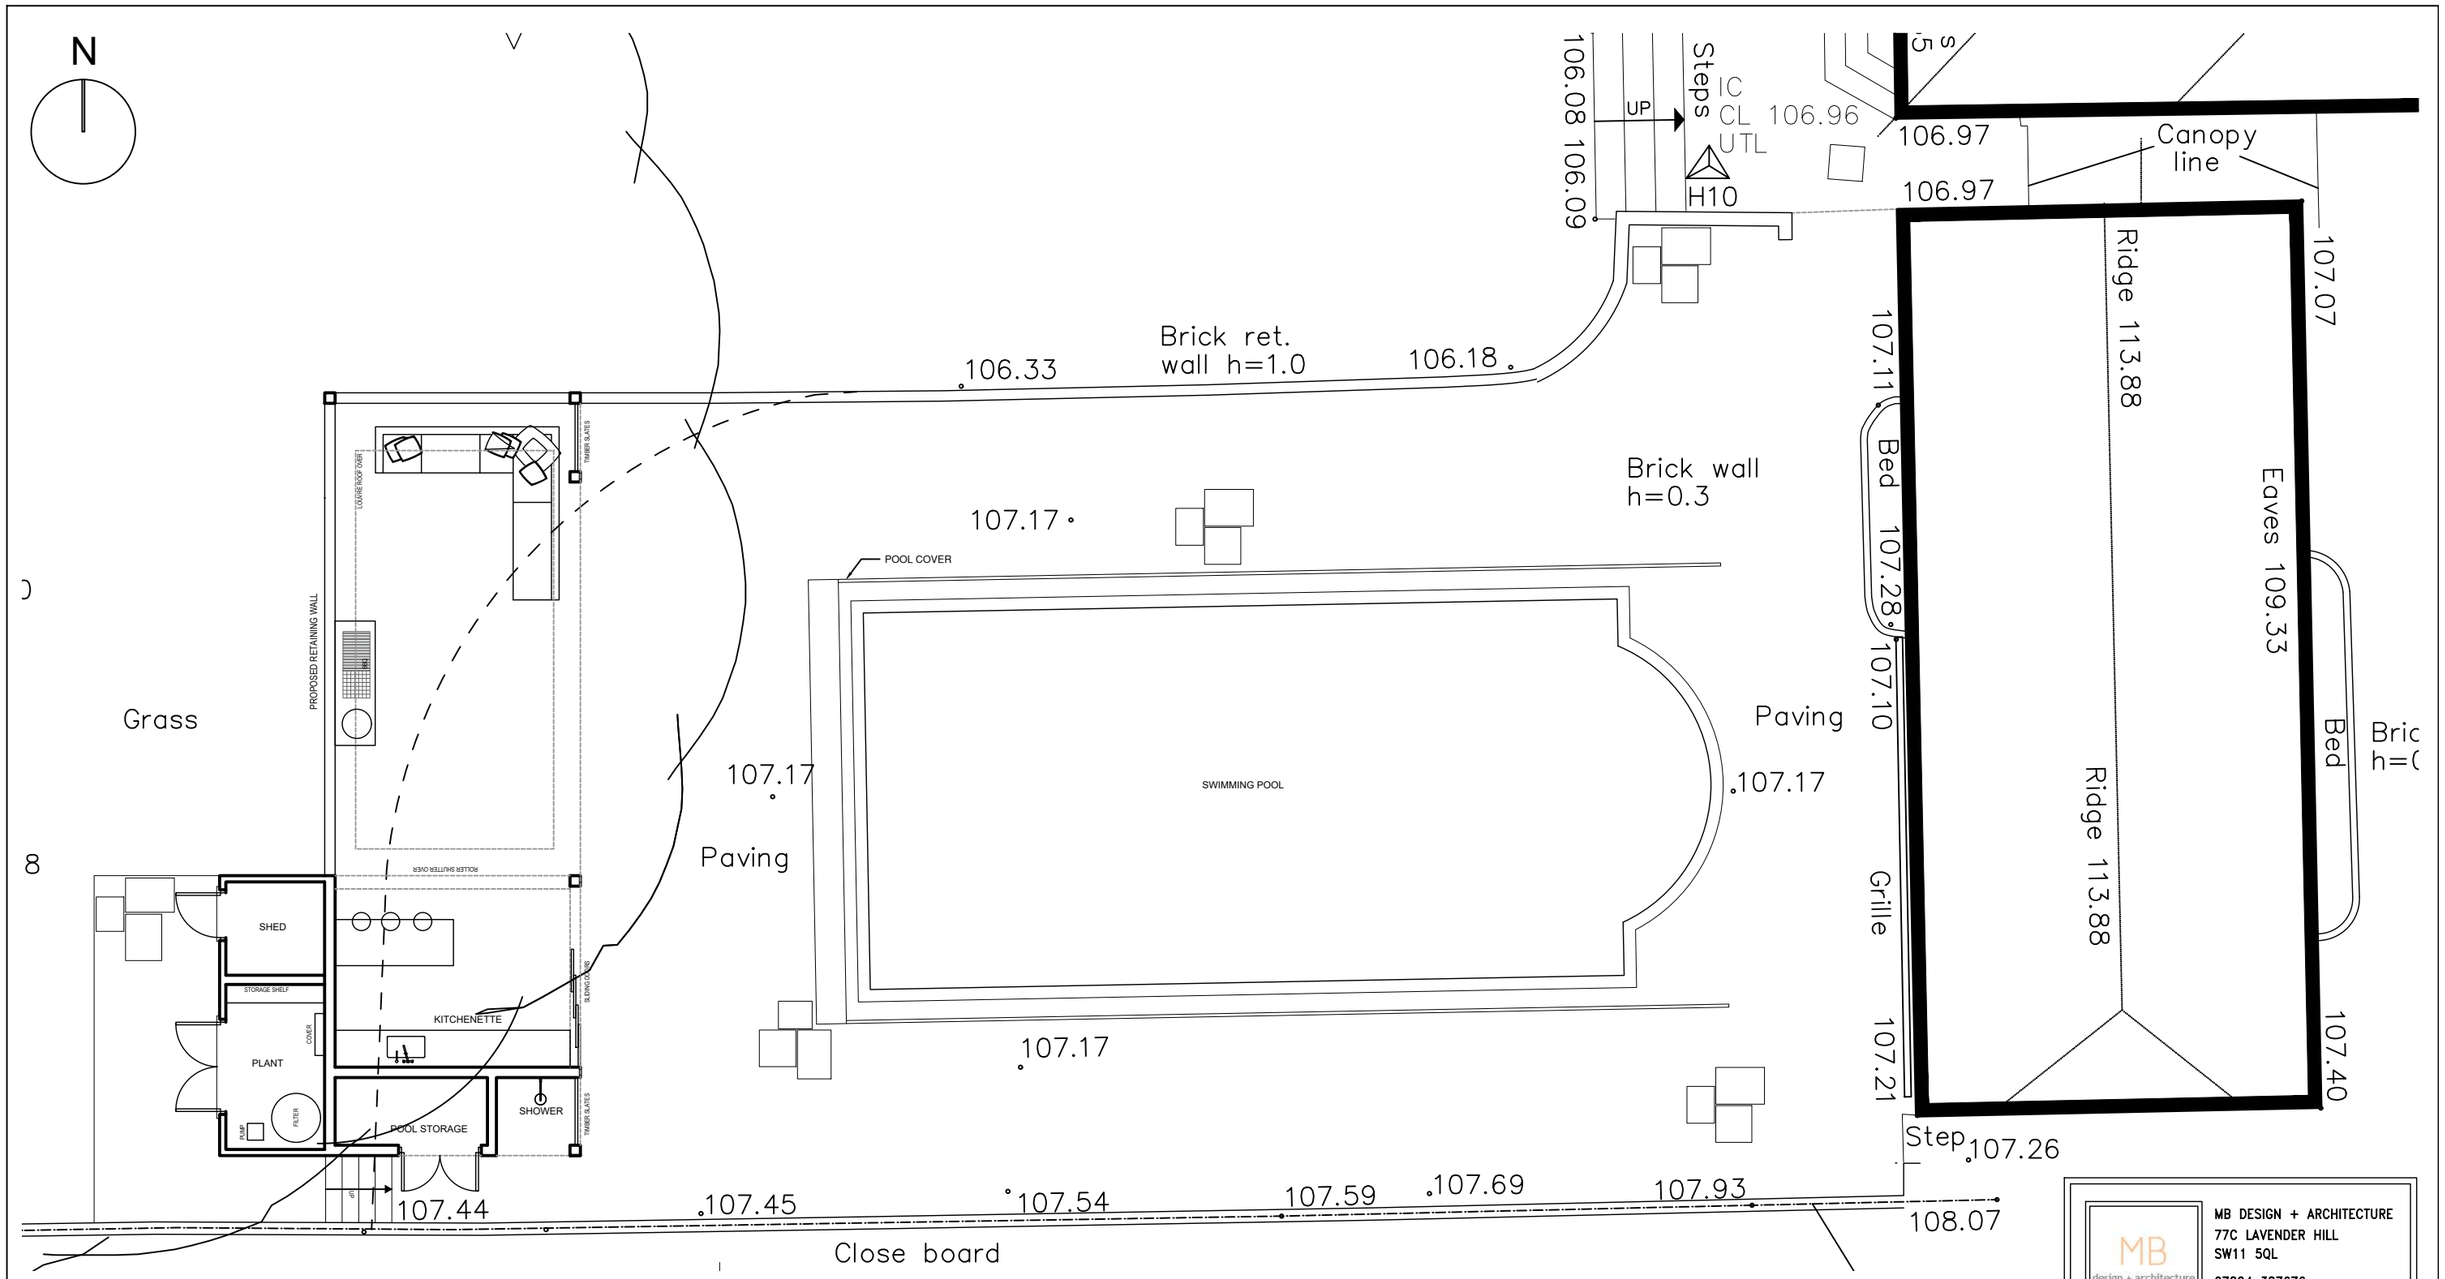


These plans are based on measured survey undertaken in JUN 2021. Due care is exercised in surveying but no liability can be accepted for any inaccuracy. the client and third parties should rely on their own information. notwithstanding this the drawings are a fair representation of the premises for present purposes. copyright is held by the author: no unauthorised use shall be made of the drawings. given dimensions are in mm.

0M 1M 2M 3M 4M 5M 10M

0FT 5FT 10FT 20FT 30FT

MB DESIGN + ARCHITECTURE
77C LAVENDER HILL
SW11 5QL
07824 387676
mburnham@mb-da.co.uk

MR AND MRS GOUGH-COOPER

22 KIPPINGTON AVENUE
SEVENOAKS,
TN13 2LH.

# PROPOSED POOL HOUSE & PLANT SHED

| Scale | Date | Drawn |
|---|---|---|
| 1/100 @ A3 | 06.10.2021 | MB |

| Drg No | Rev. |
|---|---|
| 547_03_111 | F |

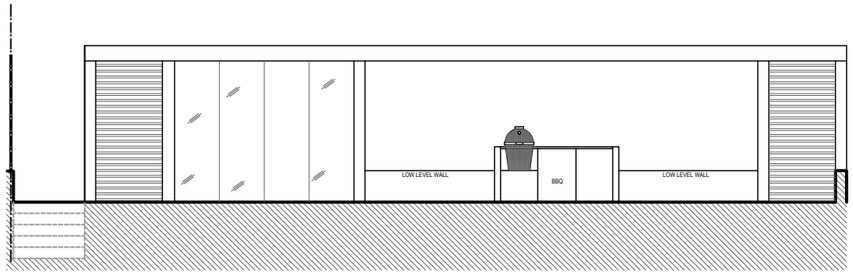


5/05 FRONT ELEVATION (POOL HOUSE)

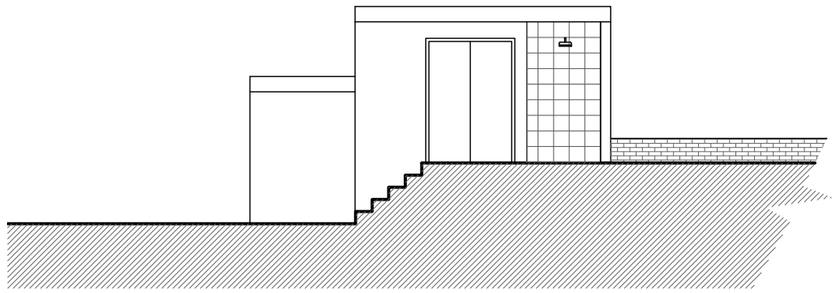

6/05 SIDE ELEVATION (POOL HOUSE)

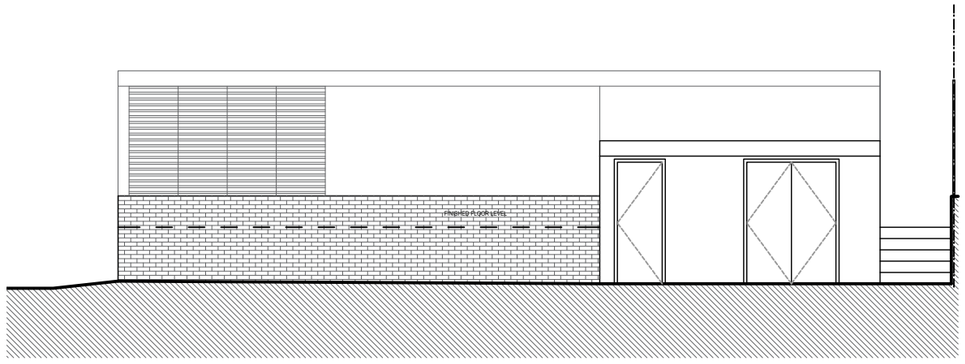


8/05 REAR ELEVATION (POOL HOUSE)

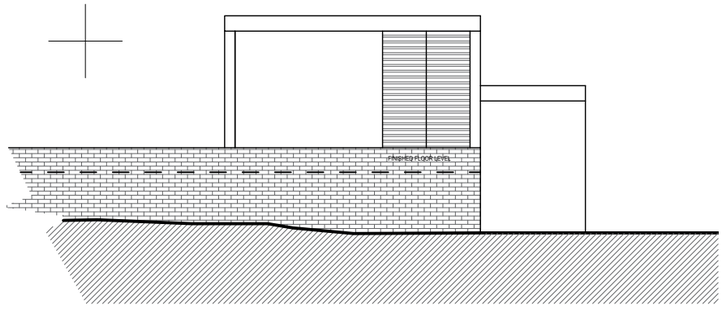


7/05 SIDE ELEVATION (POOL HOUSE)

These plans are based on measured survey undertaken in JUN 2021. Due care is exercised in surveying but no liability can be accepted for any inaccuracy. the client and third parties should rely on their own information. notwithstanding this the drawings are a fair representation of the premises for present purposes. copyright is held by the author: no unauthorised use shall be made of the drawings. given dimensions are in mm.

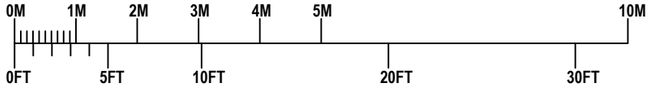


MB design + architecture
MB DESIGN + ARCHITECTURE
77C LAVENDER HILL
SW11 5QL
07824 387676
mburnham@mb-da.co.uk

MR AND MRS GOUGH-COOPER

22 KIPPINGTON AVENUE
SEVENOAKS,
TN13 2LH.

# PROPOSED POOL HOUSE ELEVATIONS

| Scale | Date | Drawn |
|---|---|---|
| 1/100 @ A3 | 06.10.2021 | MB |

| Drg No | Rev. |
|---|---|
| 547_05_111 | F |