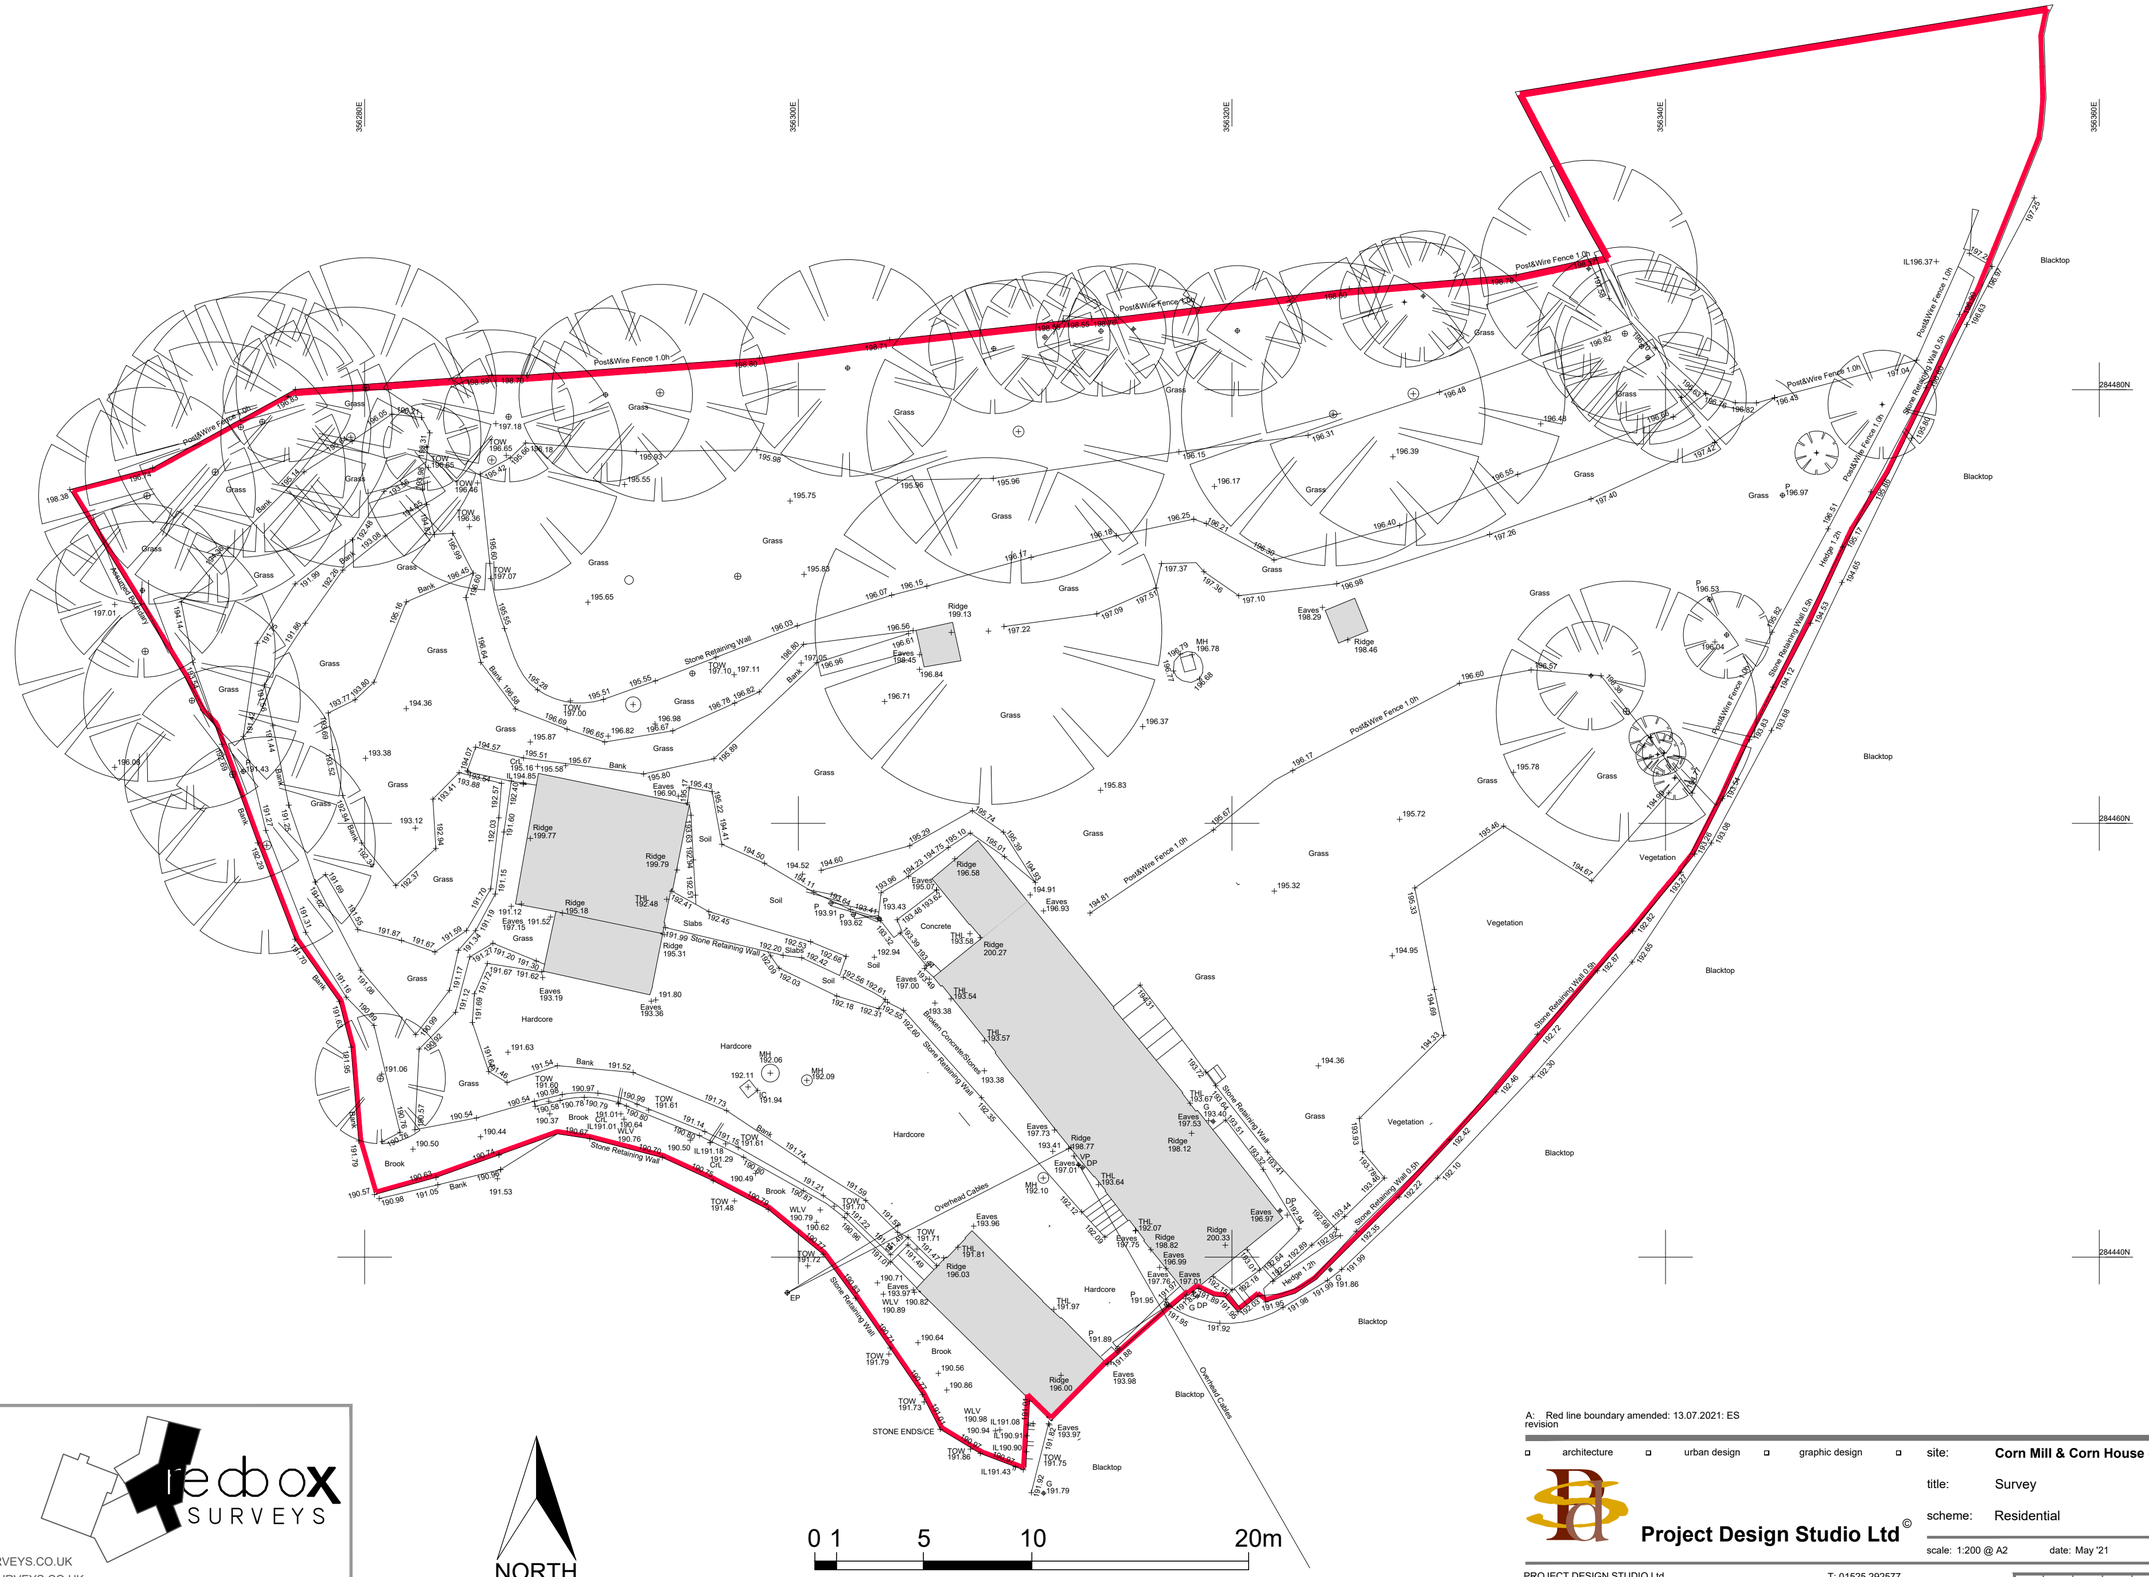

SAXON HOUSE
21 MARKET SQUARE
SANDBACH
CHESHIRE
CW11 1AT
TEL: 0800 024 8052
WEB: WWW.REDBOXSURVEYS.CO.UK
EMAIL: INFO@REDBOXSURVEYS.CO.UK

redbox SURVEYS

A: Red line boundary amended: 13.07.2021: ES
revision

architecture ▫ urban design ▫ graphic design ▫

Project Design Studio Ltd ©

site: **Corn Mill & Corn House - Clee St Margaret - SY7 9DT**

title: Survey

scheme: Residential

scale: 1:200 @ A2 date: May '21 drawn: ES approved: FP

PROJECT DESIGN STUDIO Ltd
The Old Parsonage,
Bedford Street,
Woburn, MK17 9QL

T: 01525 292577
E: admin1@projectdesignstudio.co.uk
www.projectdesignstudio.co.uk

drawing number: 1621-S1A

©COPYRIGHT OF PROJECT DESIGN STUDIO Ltd.