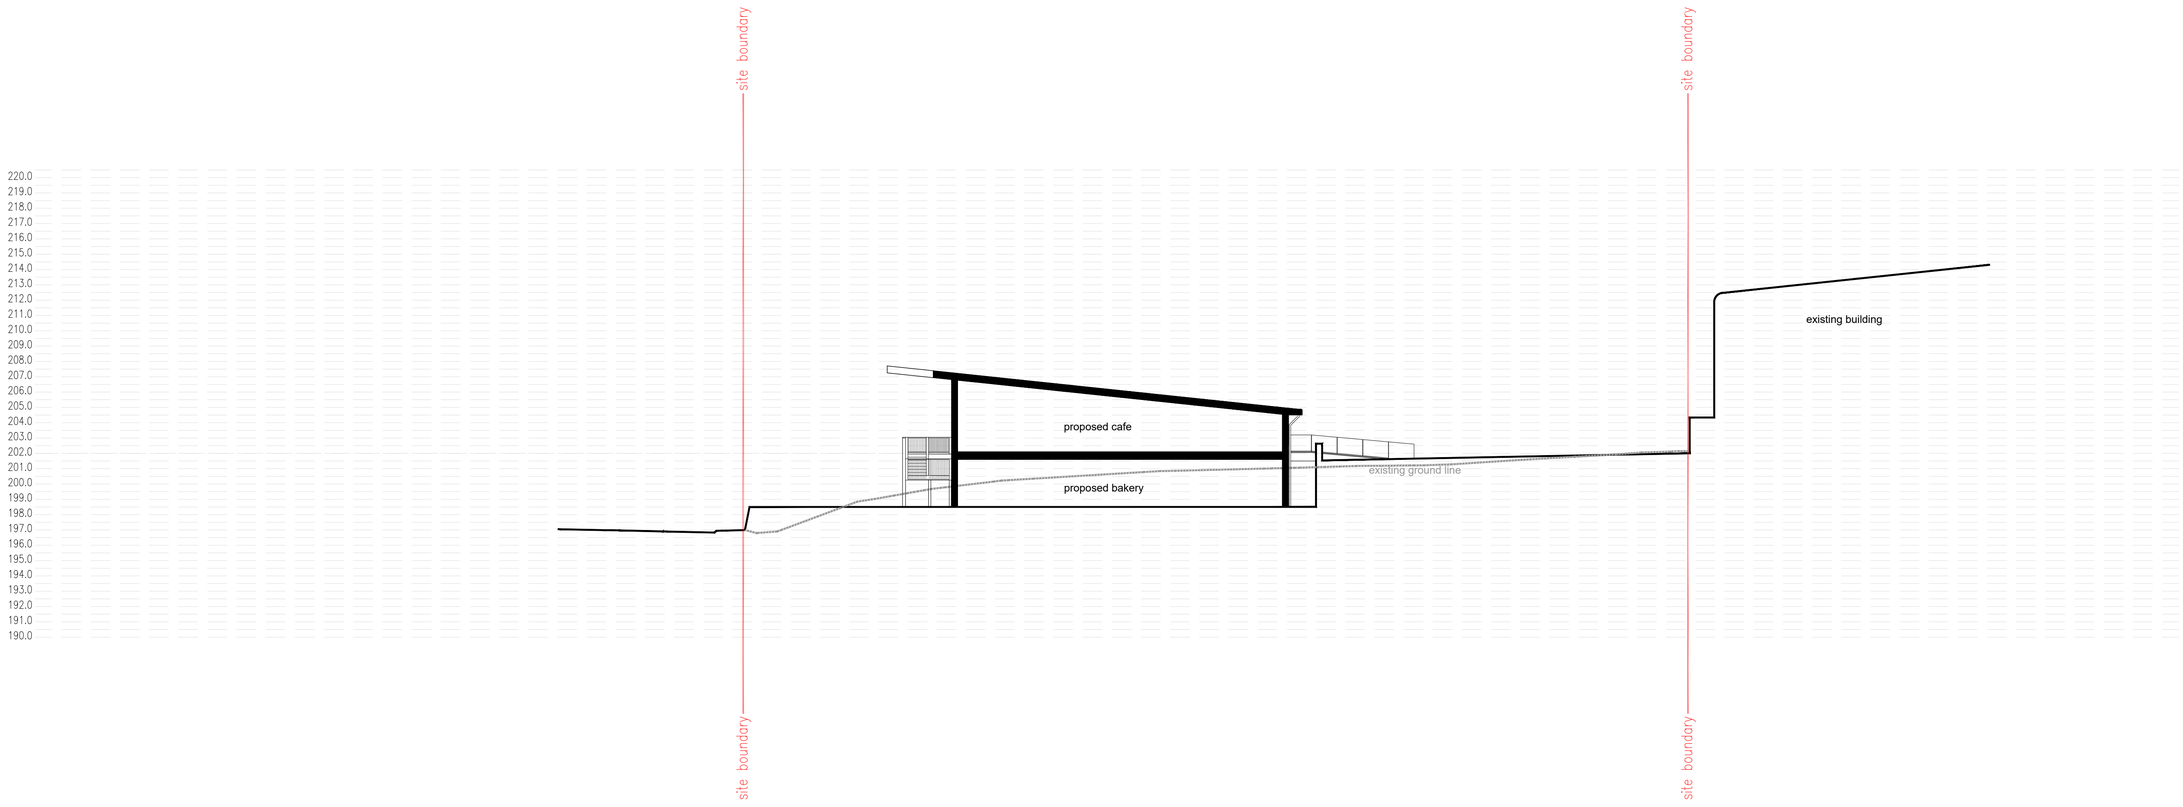

© This drawing is Copyright. It should not be relied on or used in circumstances other than those for which it was originally prepared and for which Kwalita Design Solutions was originally commissioned. Kwalita Design Solutions accepts no responsibility for this drawing to any party other than the person(s) by whom it was commissioned.

NOTES:

1. All dimensions are in millimetres unless otherwise stated.
2. Do not scale from this drawing for construction purposes.

P01	29.07.21	First Issue
REV	DATE	NATURE OF REVISION

REVISIONS

kwalita design solutions

PROJECT TITLE:
St Austell Business Park
Client – Karl Ford

DRAWING TITLE:
Site Section

SCALE:
1:200
@A1

PROJECT MANAGER: JBurr		DRAWN BY: APalgrave	
CHECKED: JB	29.07.21	APPROVED: MB	29.07.21

DRAWING NO:

PROJECT	ORIGINATOR	VOLUME	LOCATION
KDS0133 –	JB	– 001	– PL25 4EJ –

TYPE	ROLE	NUMBER
M3 –	A	– 0007

PROJECT REF.:	DRAWING STATUS:	SUITABILITY:	REVISION:
KDS0133	Planning App	S3	P01

Plot Date: 31 October 2021