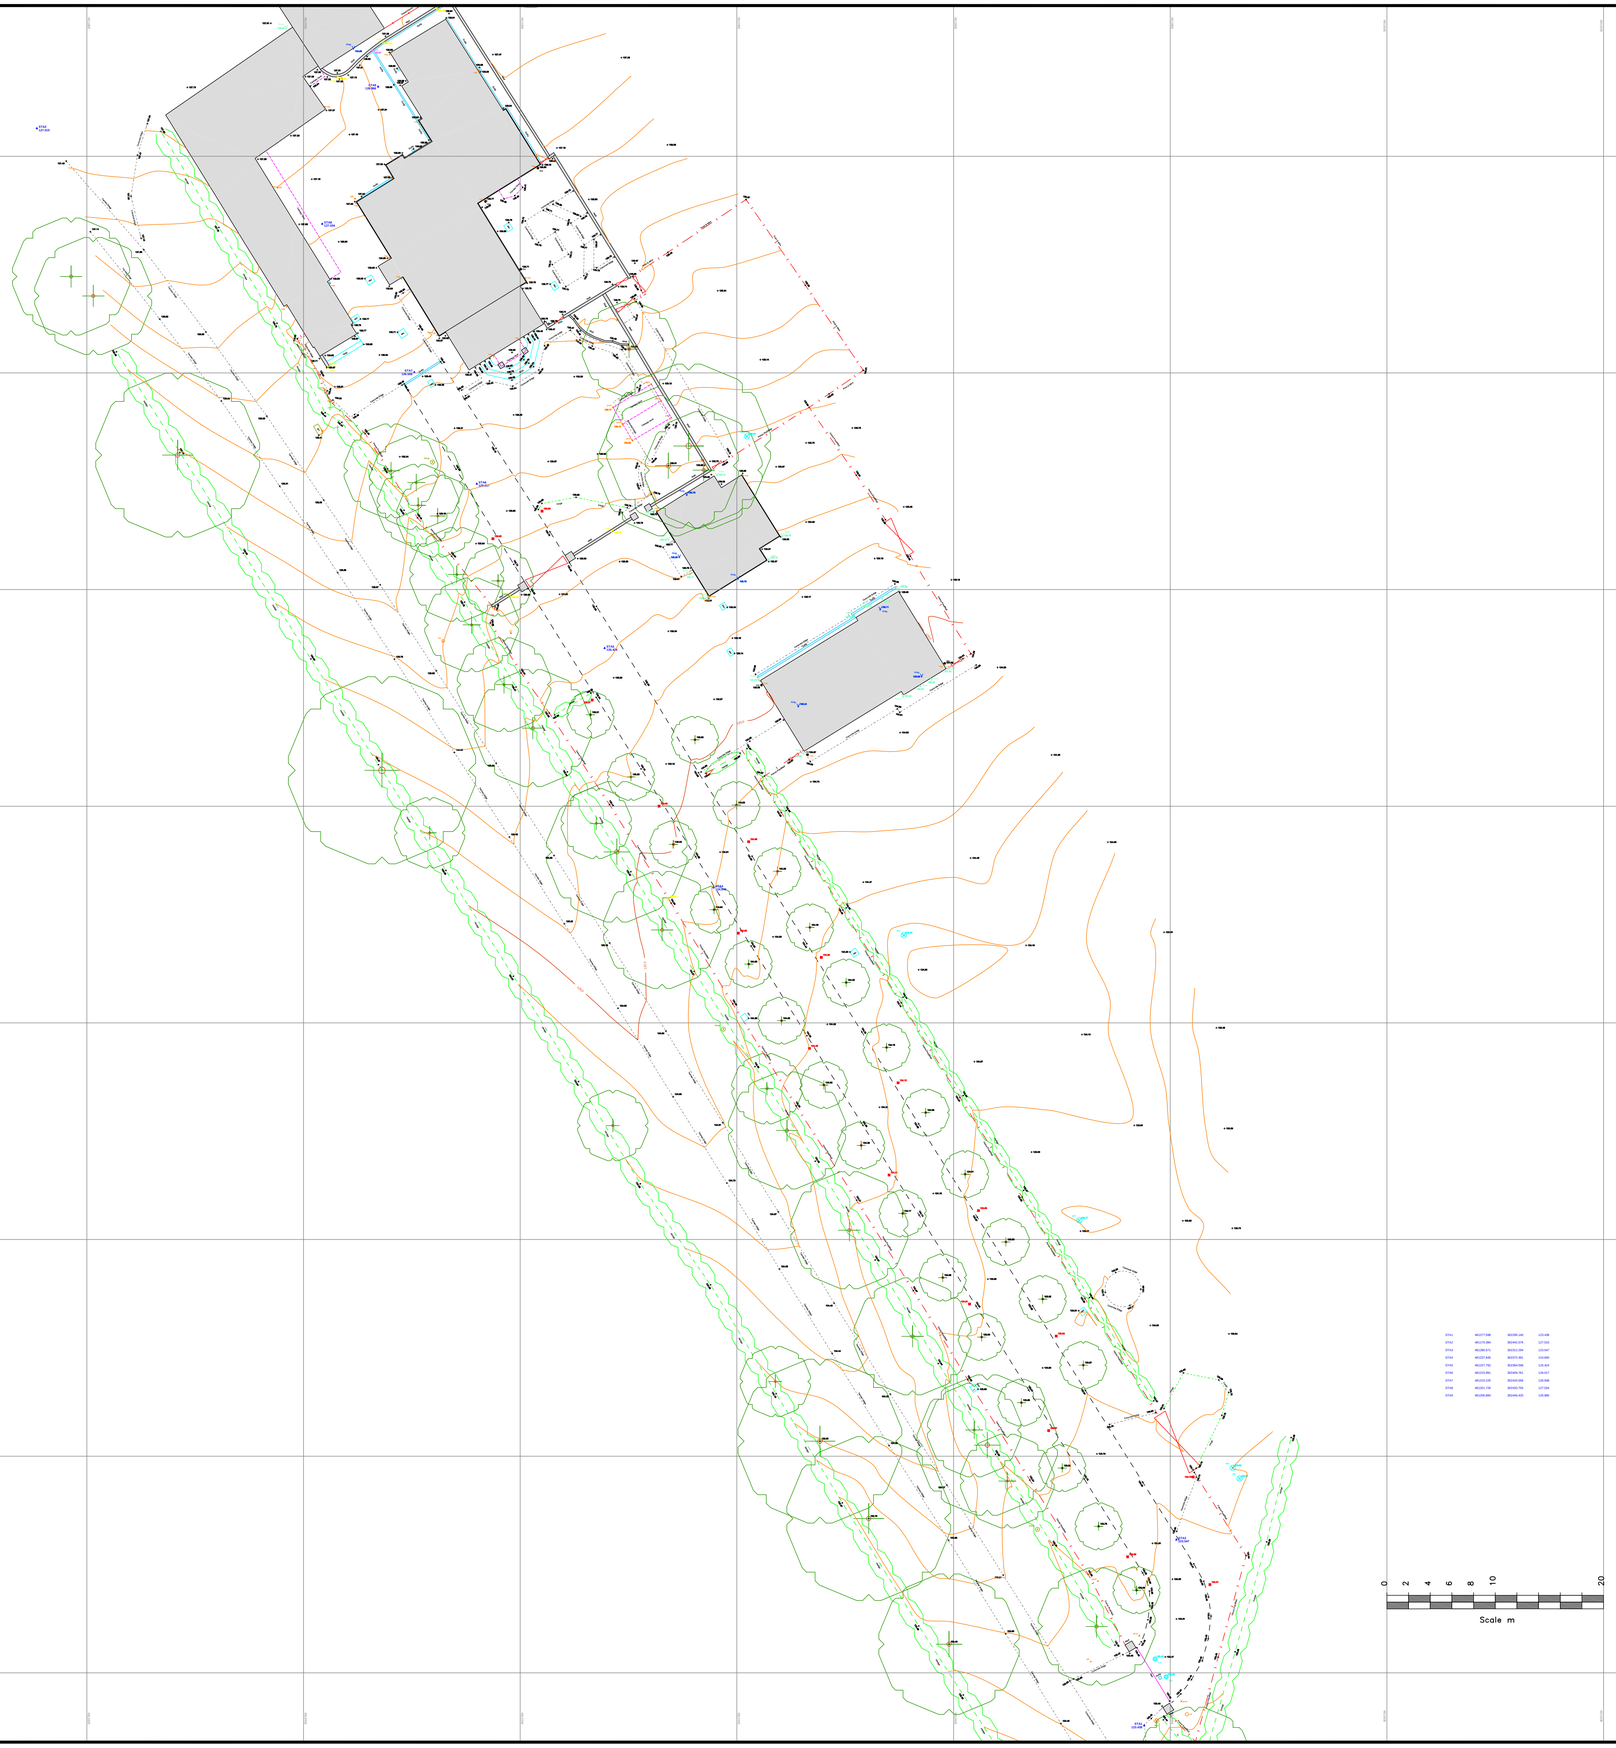

N

Notes :

This plan should only be used for its original purpose. SV Surveying Ltd accepts no responsibility for this plan if supplied to any other party other than the original client.

All dimensions / levels should be checked on site prior to design and construction.

Drainage information (where applicable) has been visually inspected from the surface and should be treated as approximate only.

Tree information (where applicable) has been surveyed from ground level and therefore should be treated as approximate only.

Contours are drawn at 0.2m intervals

The survey has been fixed to GPS OSGB 1936 using the active GPS network.

Legend:

	Building Canopy / Overhang	Trig	Trig Pillar
	Buildings / walls	Ridg	Ridge Level
	Kerb line	Eave	Eave Level
	Concrete edge	DPC	Dpc Level
	Centre Line	FL	Floor Level
	Barrier	Soff	Soffit Level
	Hedge	TBo	Control Box
	Security Fence	LP	Lamp Post
	Panel Fence	SP	Sign Post
	Open Fence	POST	Post
	Overhead Powerline	FS	Flag Staff
	Chambers	MN	Gas Marker
STN3	Survey Station & Name	EP	Electric Post
BM	Bench Mark	TP	Telegraph Post
	Temporary Bench Mark	INV	Pipe Invert
	Tree / Sapling	GU	Gully
	Area Of Undergrowth	RP	Rodding Point
		BT	Bt Cover
	Gate	CO	Cover Unknown
IC	Inspection chamber	EC	Electricity Cover
CL	Cover level	FH	Fire Hydrant
IL	Invert level	GAS	Gas Cover
6in (Ø0.15)	Pipe invert (diameter)	SV	Stop Valve
Gy	Gully	TV	Tv Cover
Bg	Back Gully	WM	Water Meter
MH	Manhole	BB	Bellisha Beacon
		bol	Bollard
		BS	Bus Stop
		ER	Earthing Rod
		Box	Post Box
		MS	Mile Stone
		TL	Traffic Light
		GV	Gas Valve
		PEG	Peg

LAND SURVEYS + COMPUTER MODELLING
BUILDING SURVEYS + SITE ENGINEERING

SV SURVEYING LTD
76B MARKET STREET
ASHBY-DE-LA-ZOUCH
LEICESTERSHIRE
LE65 1AP

Tel 01530 560837
Fax 01530 560123
Email: info@svsurveying.co.uk
www.svsurveying.co.uk

Project

PW ARCHITECTS
JELLY LANE FARM

Drawing

TOPOGRAPHIC SITE SURVEY

Scales	Drawn/Paper Size
1:200	AB/A0
Survey Date	Drawing No
06/03/2021	21072-21-01

DO NOT SCALE

(c) Copyright SV Surveying Ltd 2021