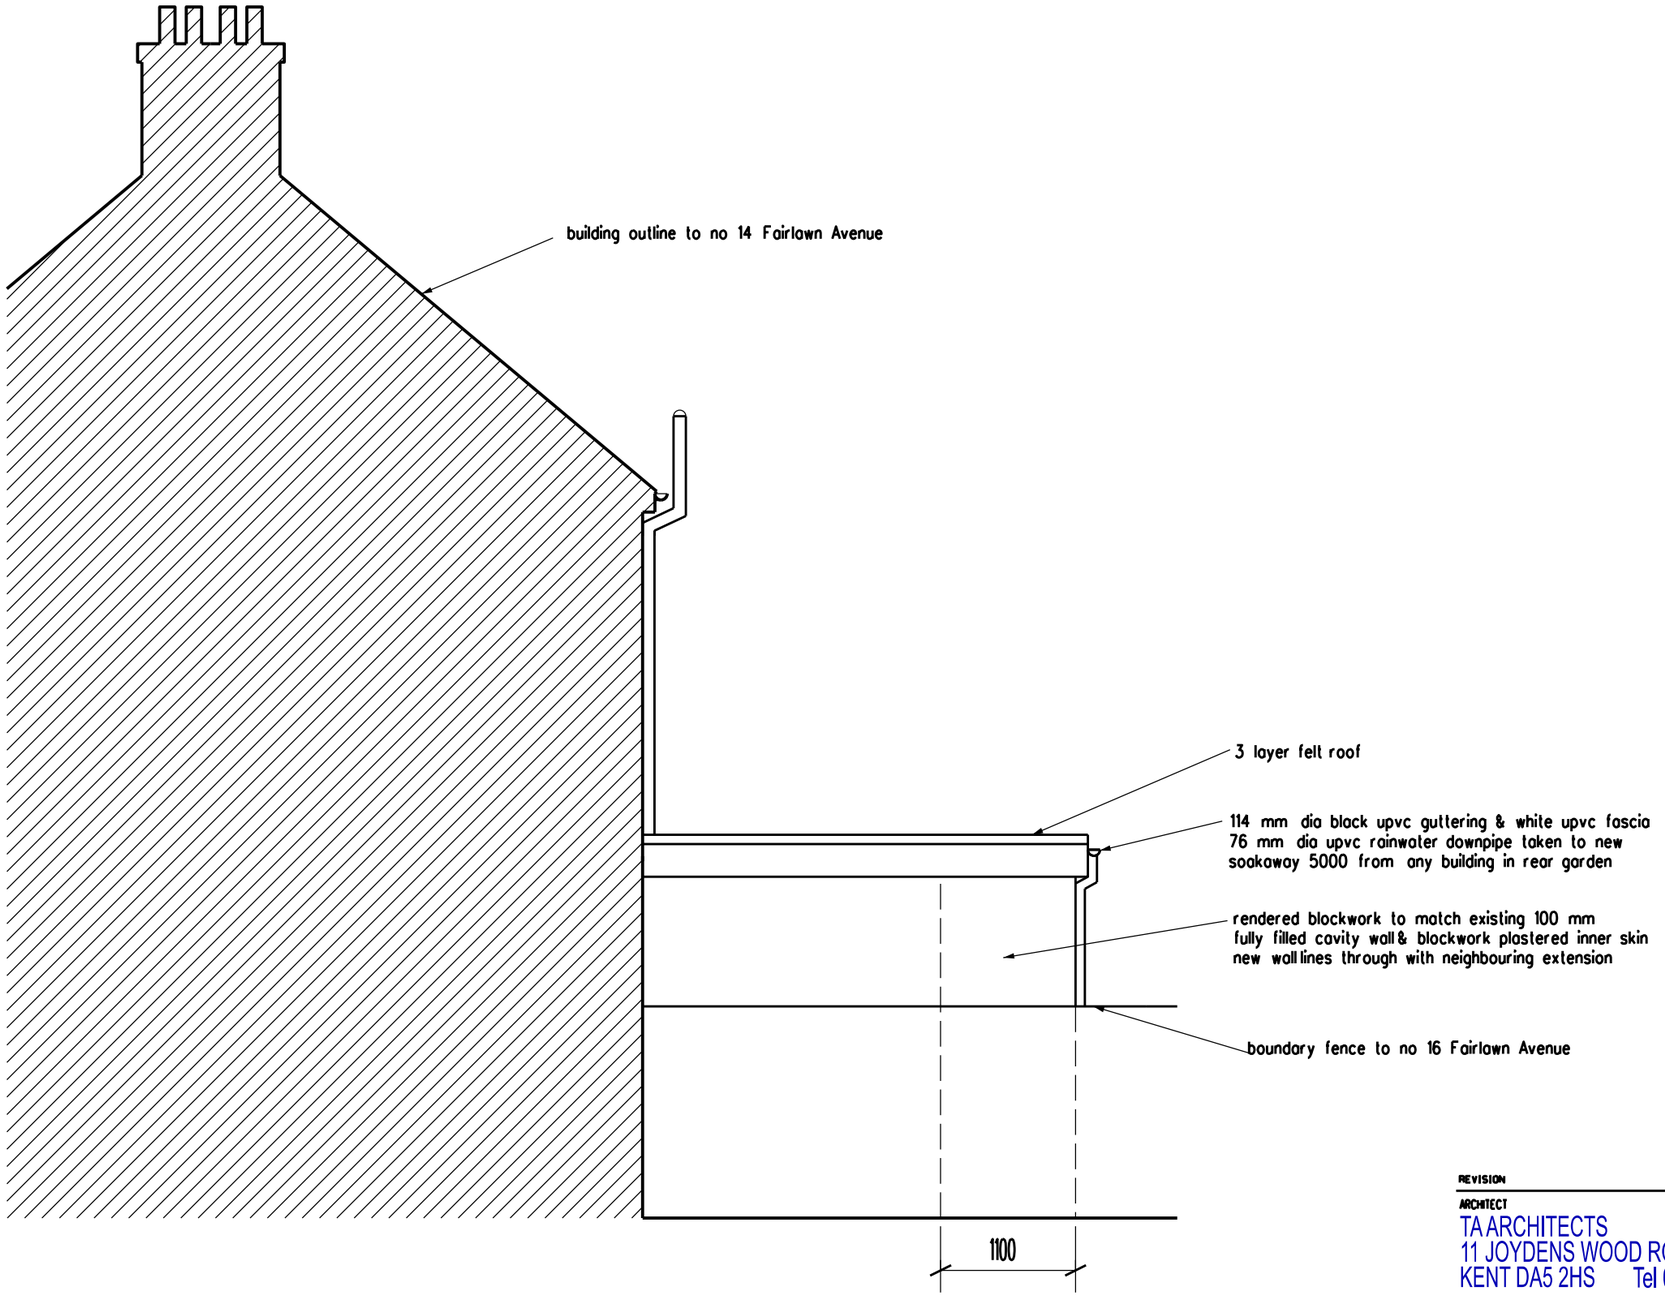

0 1 2 3 4 5 metres

REVISION DATE

ARCHITECT
TA ARCHITECTS
11 JOYDENS WOOD ROAD BEXLEY
KENT DA5 2HS Tel 07905 130591
ta140256@googlemail.com

JOB
PROPOSED GROUND FLOOR
REAR & SIDE EXTENSION
AT 16 FAIRLAWN AVENUE
BEXLEYHEATH DA7 4TG

DRAWING
PROPOSED SIDE ELEVATION
FACING No 14 FAIRLAWN AVENUE

SCALE 1:50 AT A3

DATE JULY 2021

DRAWING NO. NM/07