IMPORTANT NOTES: Architects retain copyright of their work, which is protected by law. Work to figured dimensions ONLY. DO NOT scale from drawings. This drawing is to be read in conjunction with all other drawings, details and specifications. All dimensions and levels to be checked on site prior to setting out, construction or fabrication. All queries or discrepencies to be referred to the Architect for instruction before proceeding.

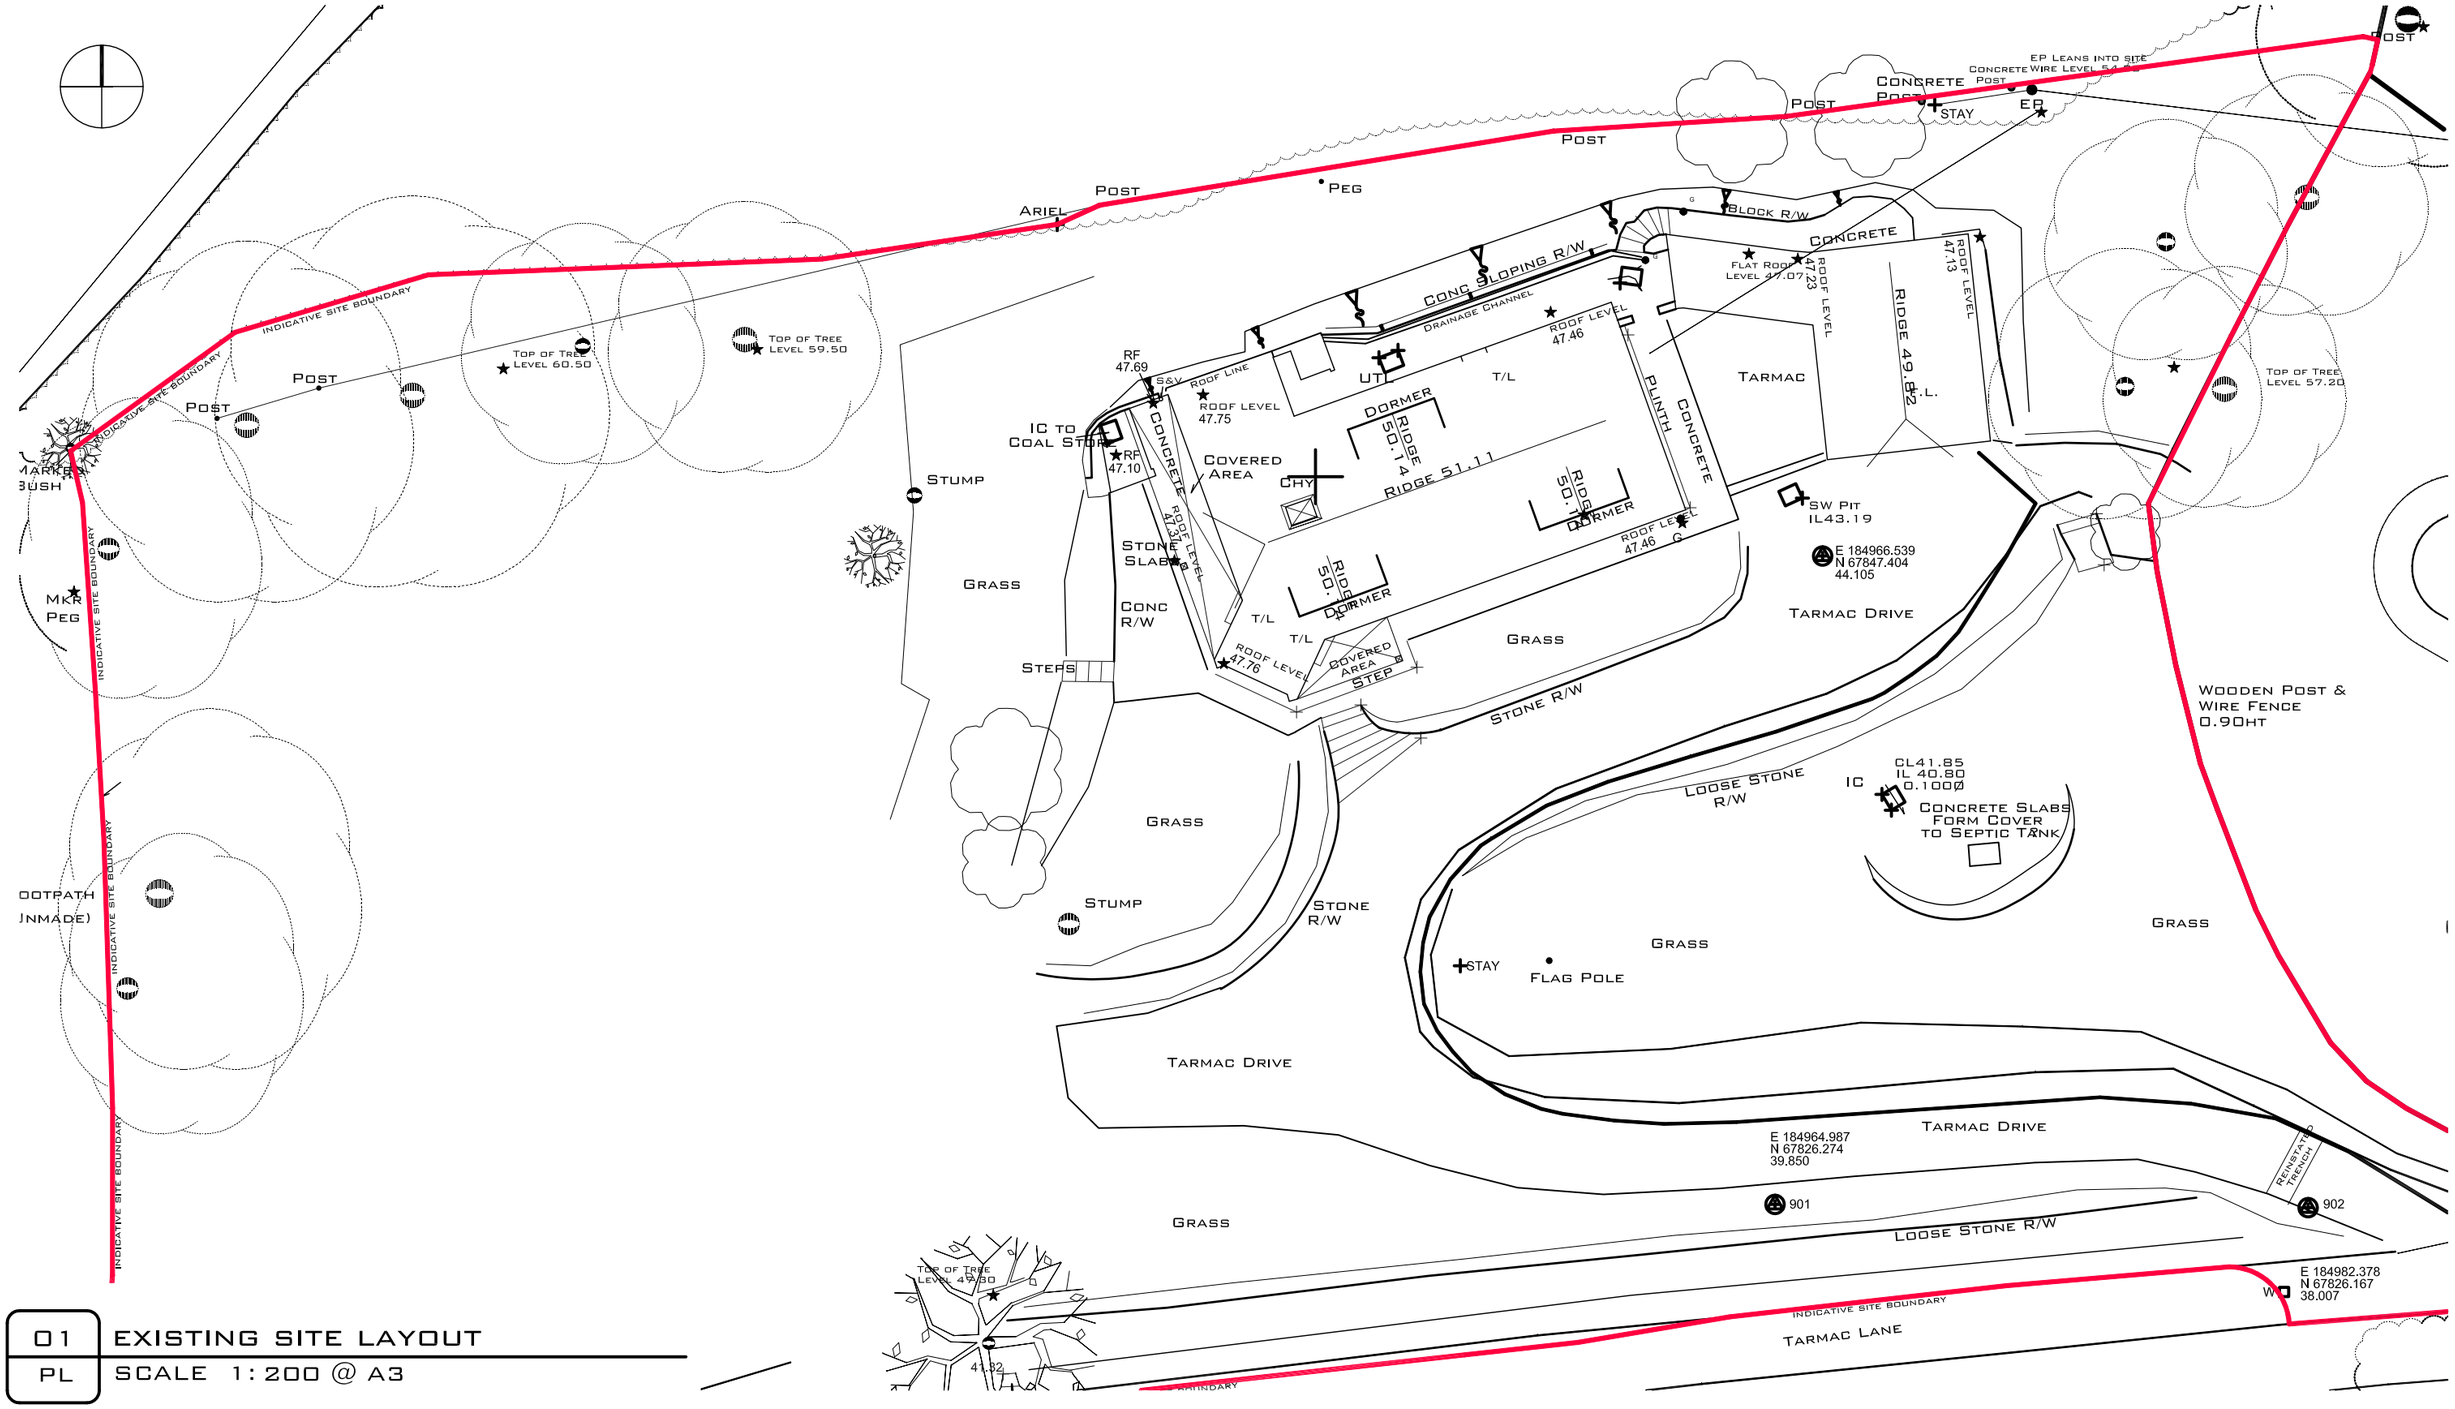

01	EXISTING SITE LAYOUT
PL	SCALE 1:200 @ A3

Rev.	Revision Notes	Date
A	PRE-APP ISSUE	12-06-2017
B	PLANNING ISSUE	08-05-2017
-	-	-
-	-	-
-	-	-

RIBA Chartered Practice

Job Description	Date	Scale	Drawn	Checked
PROPOSED REPLACEMENT DWELLING	08-05-2018	1:200	JH	NJD
Location: 'BEACH VIEW' (FORMERLY 'DORMERS')	Drawing Title: EXISTING SITE LAYOUT			
Location: TRENANCE, MAWGAN PORTH TR8 4DB				
Client: MR. & MRS. HERITAGE	Job No. 768	Dwg. No. EX-101	Rev. B	ARCO2

ARCO2 Architecture Ltd., ARCO2 House, Boundary Road, Dunmere, Bodmin - www.arco2.co.uk - T:01208 72100/72200 - F:01208 72270