Cassidy+Ashton C+A
www.cassidyashton.co.uk
Architecture + Building Surveying + Town Planning
7 East Cliff, Preston, Lancashire, PR1 3JE 01772 258 356
10 Hunters Walk, Canal Street,
Chester, CH1 4EB 01244 402 900

Client
Montgomery Academy Blackpool

Project
Proposed 3G pitch

Drawing Title
Location Plan

Drawn by	CM	Checked by		Date	Nov 2021
Status	PLANNING	Scale @ A3	1:1250		
Job no.	11167	Dwg.no.	L 01	Rev.	0

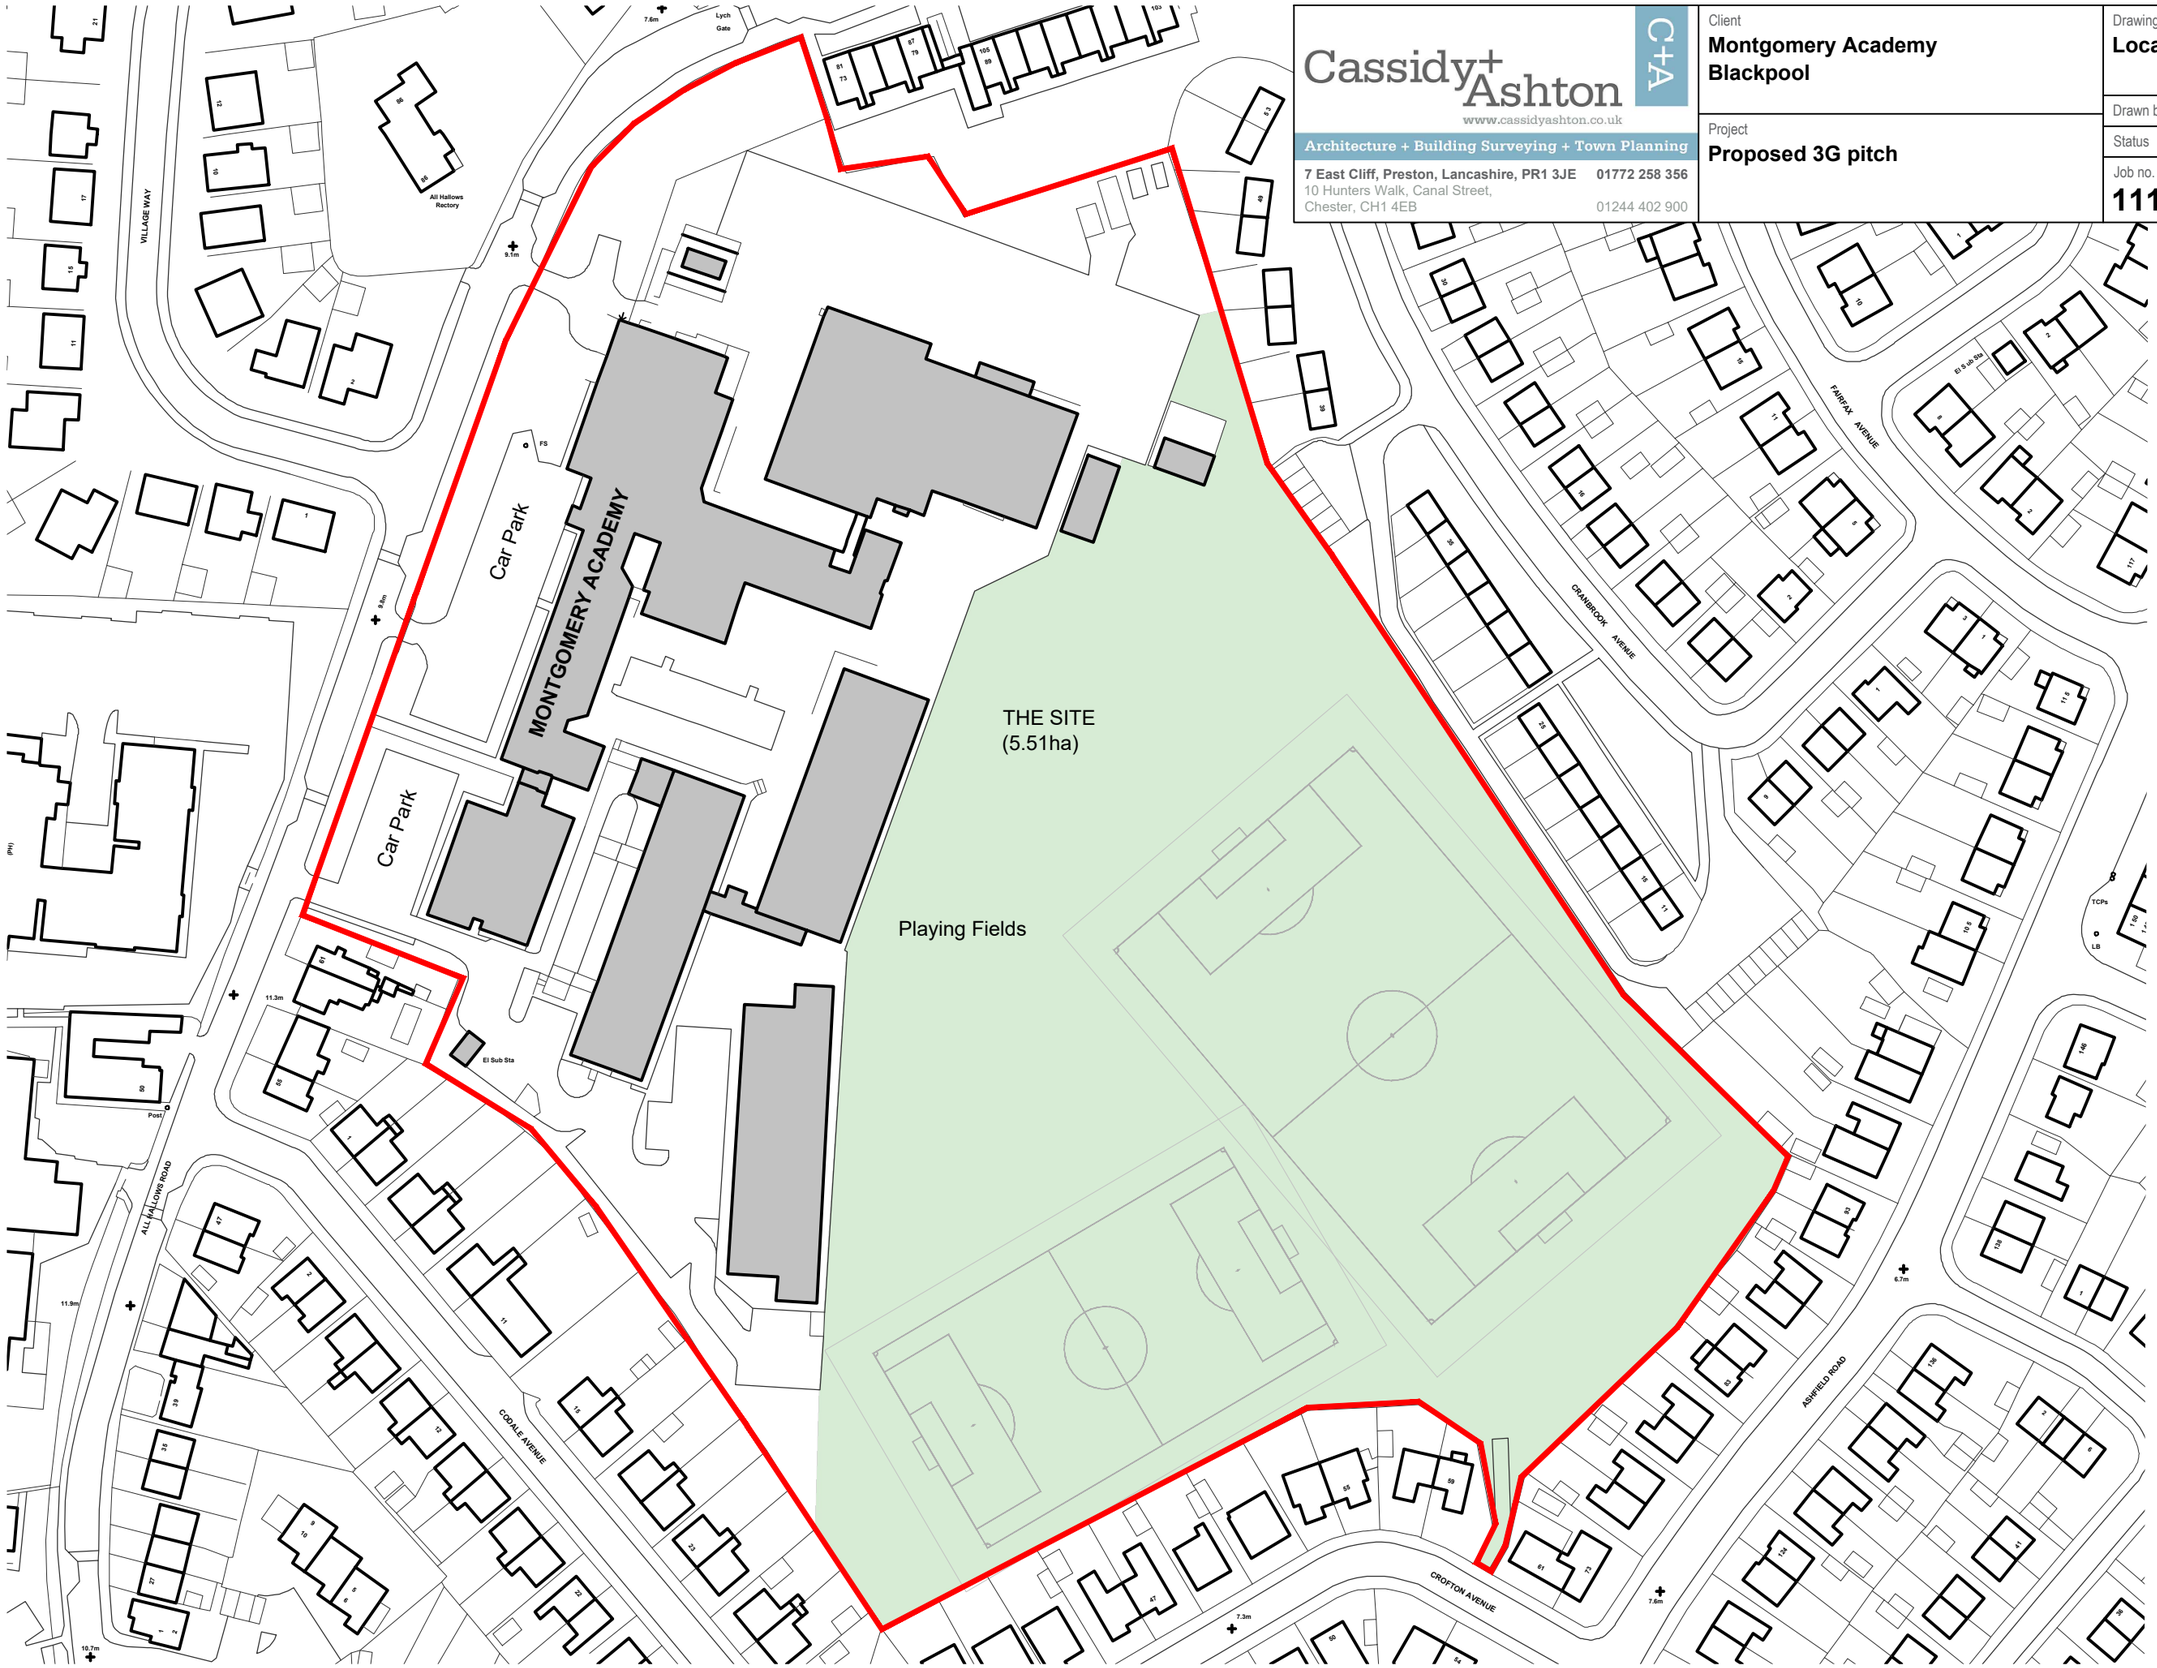

0 10 20 30 40 50
1:1250 SCALE BAR - METRES

LOCATION PLAN Scale 1:1250

This drawing is subject to copyright and is not to be reproduced in part or whole without approval.
Do not scale this drawing - check all dimensions on site .