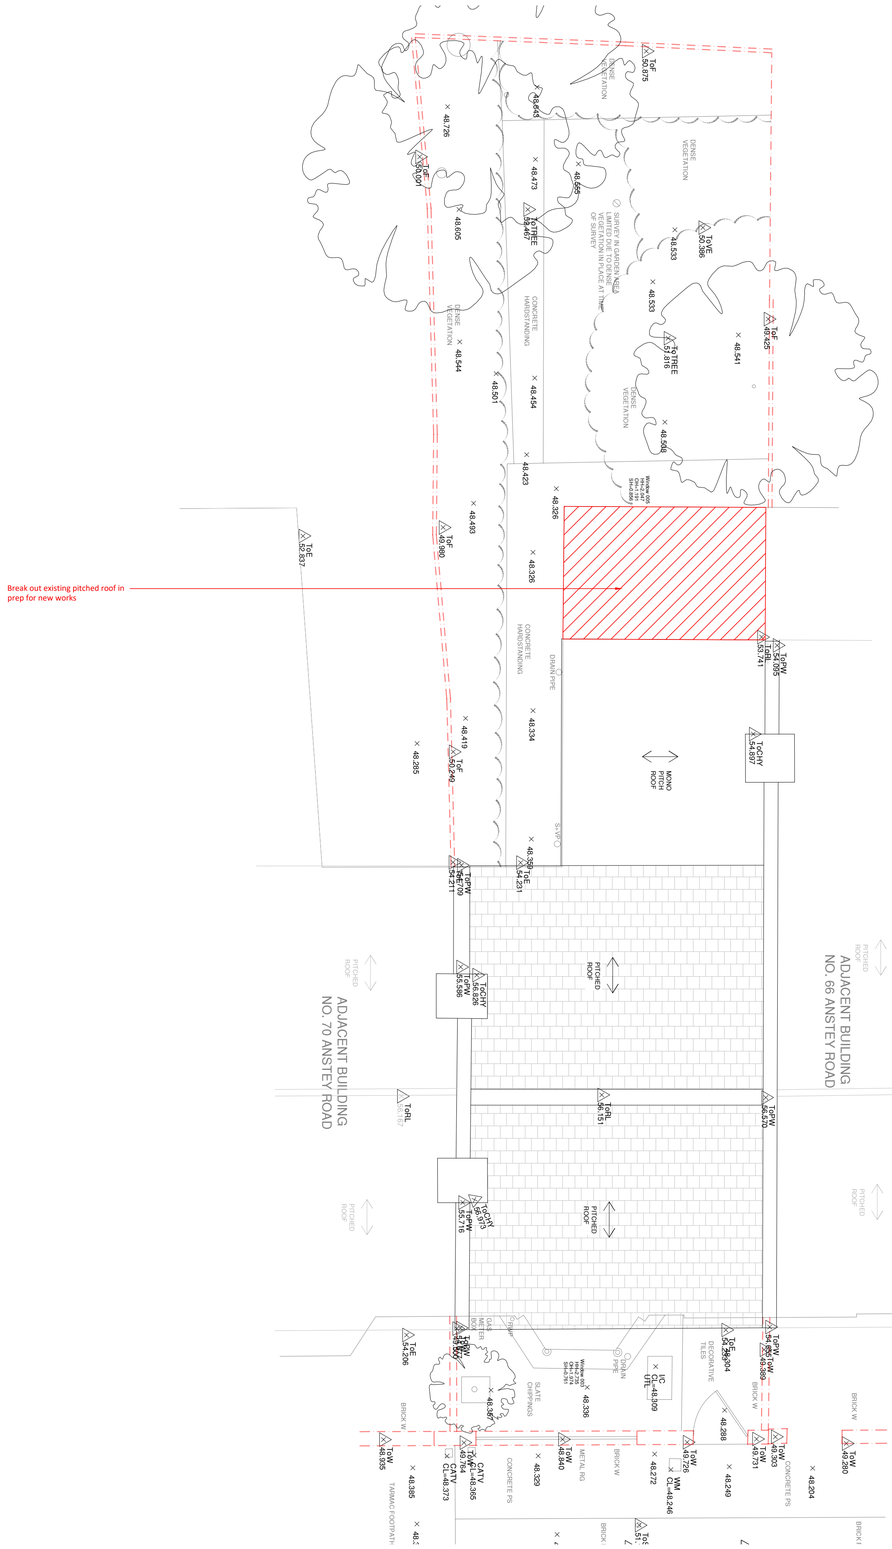

RF EXISTING ROOF PLAN

0 0.5 1 2 3m @ A1

Demolition

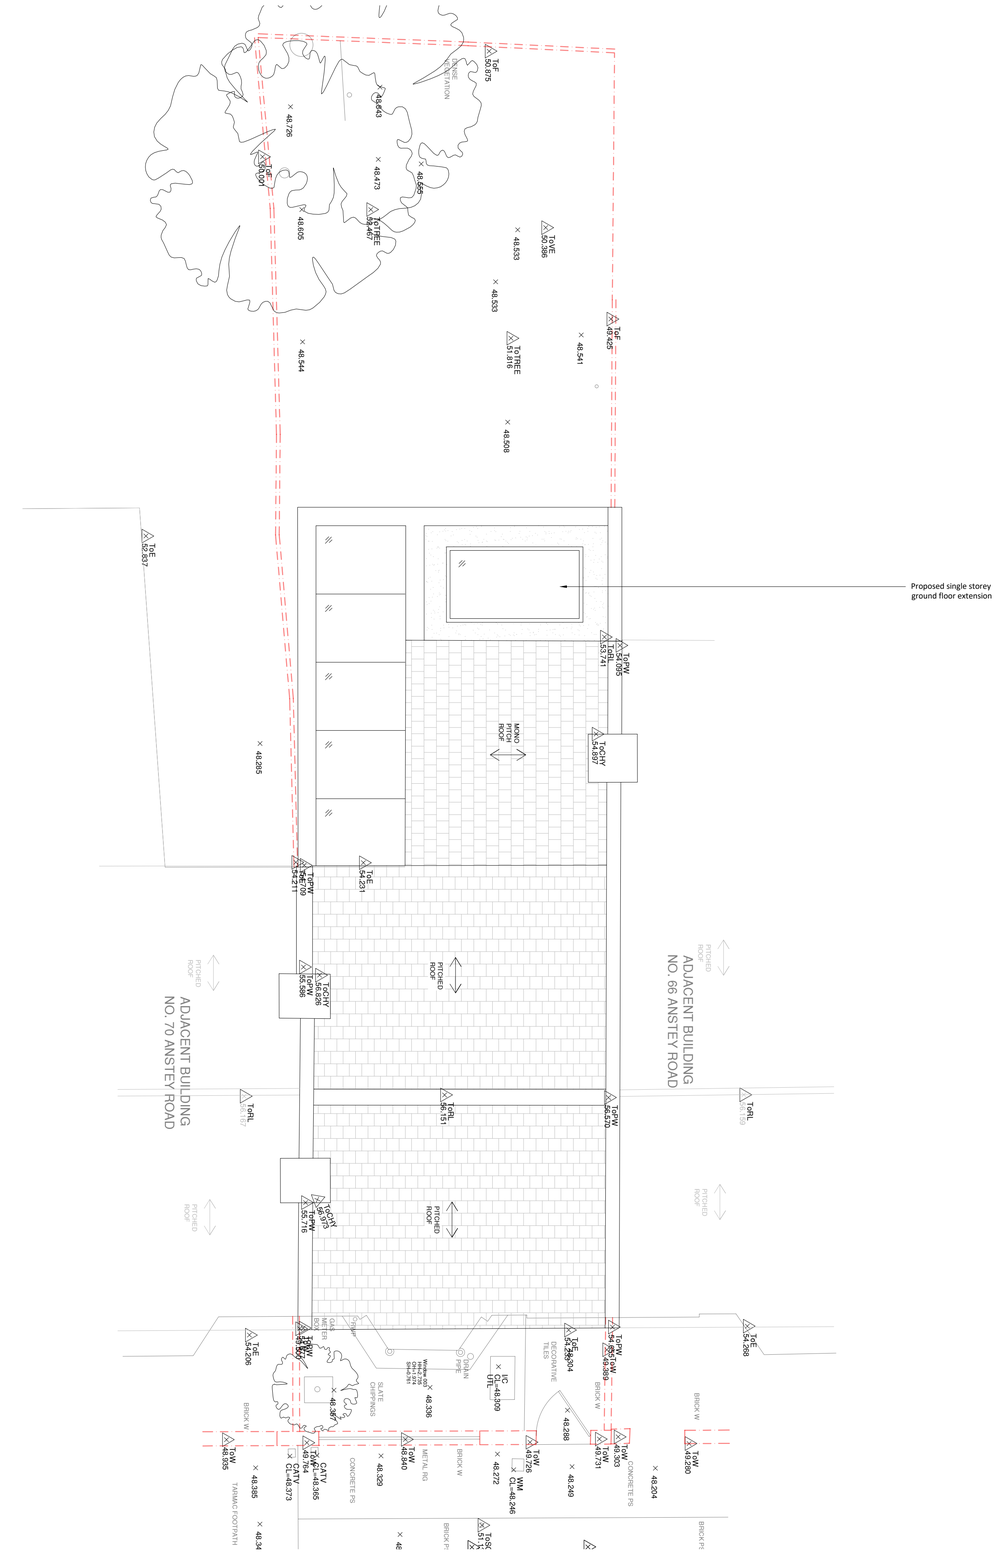

RF PROPOSED ROOF PLAN

0 0.5 1 2 3m @ A1

- For briefing, information, planning, technical design, or tendering purposes ONLY.
- Use figured dimensions only.
- Do not scale from this drawing.
- Issued for purpose indicated only.
- All dimensions to be checked on site.
- Architect to be notified of any discrepancies before construction commences.
- Structural and services information is indicative only - refer to consultants' drawings and specification for details and setting out.
- All work and materials to be in accordance with current applicable statutory legislation and to comply with all relevant codes of practice and British and European standards.
- Information contained within this drawing is the sole copyright of Turner Architects Ltd. and not to be reproduced without written permission.

Rev	Date	Notes
A	29.11.21	FOR ISSUE - PRIOR APPROVAL

T

TURNER ARCHITECTS

t. +44 (0) 7779 726996
e. info@turnerarchitects.co.uk
w. www.turnerarchitects.co.uk

68 ANSTEY ROAD,
LONDON
SE15 4JY

EXISTING & PROPOSED:
Roof Plan

1:50 @ A1		
08.10.2021		AN-105 A
AP	PT	STA