ALBERT ROSE PROPERTY
DESIGN . DEVELOPMENT . SOLUTIONS

SIDE ELEVATION A

KEY:

EXISTING WALLS

108 | 110

FRONT ELEVATION

REAR ELEVATION

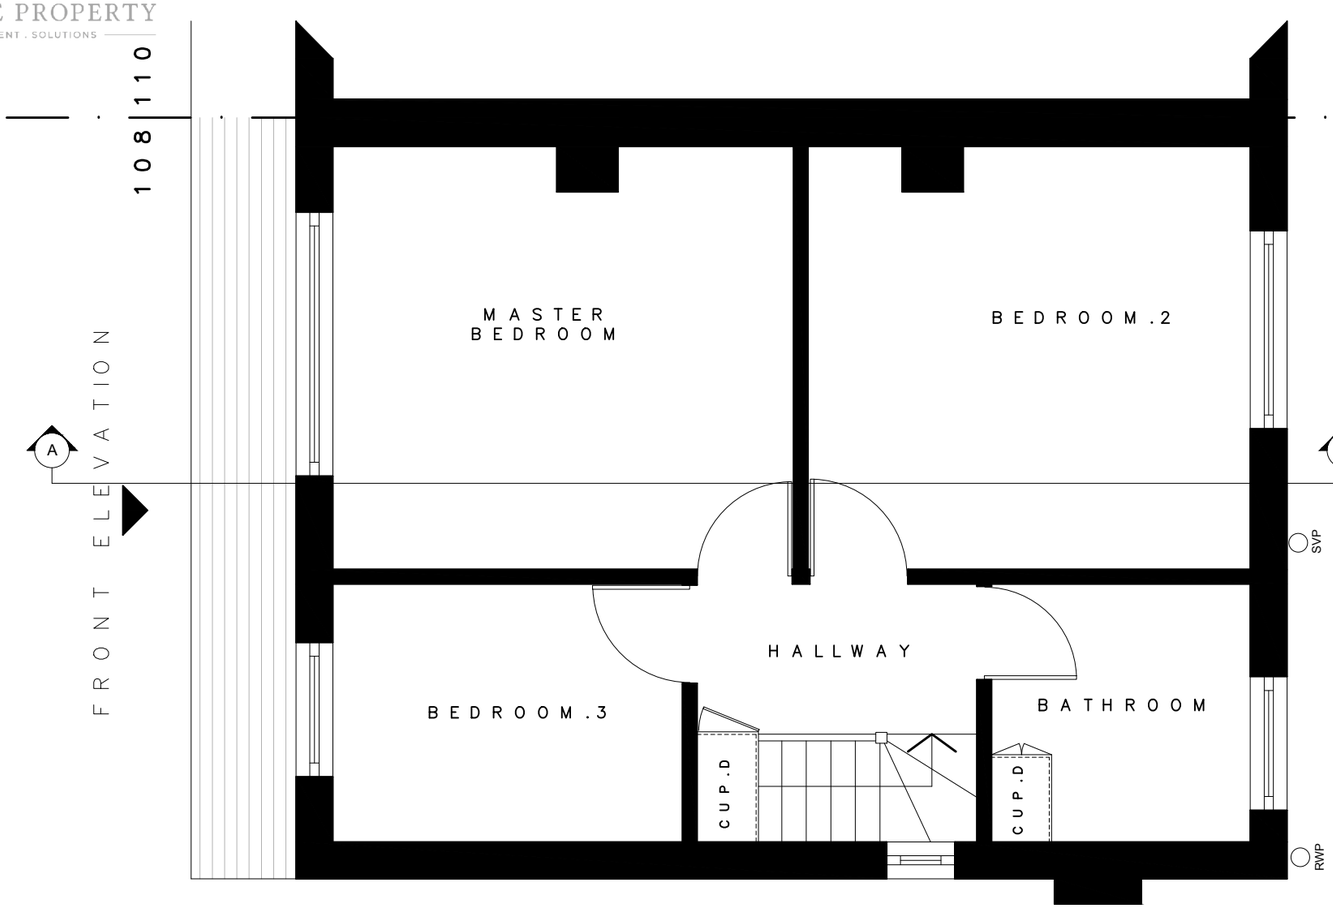

SIDE ELEVATION B

106 | 108

DATE: 2021.07.24
DRAWING No: 1.02
DRAWING TITLE: EXISTING FIRST FLOOR PLAN
SCALE: 1:50

0m 1 2 3 4 5m

PLANNING APPLICATION:108 NORTH ROAD