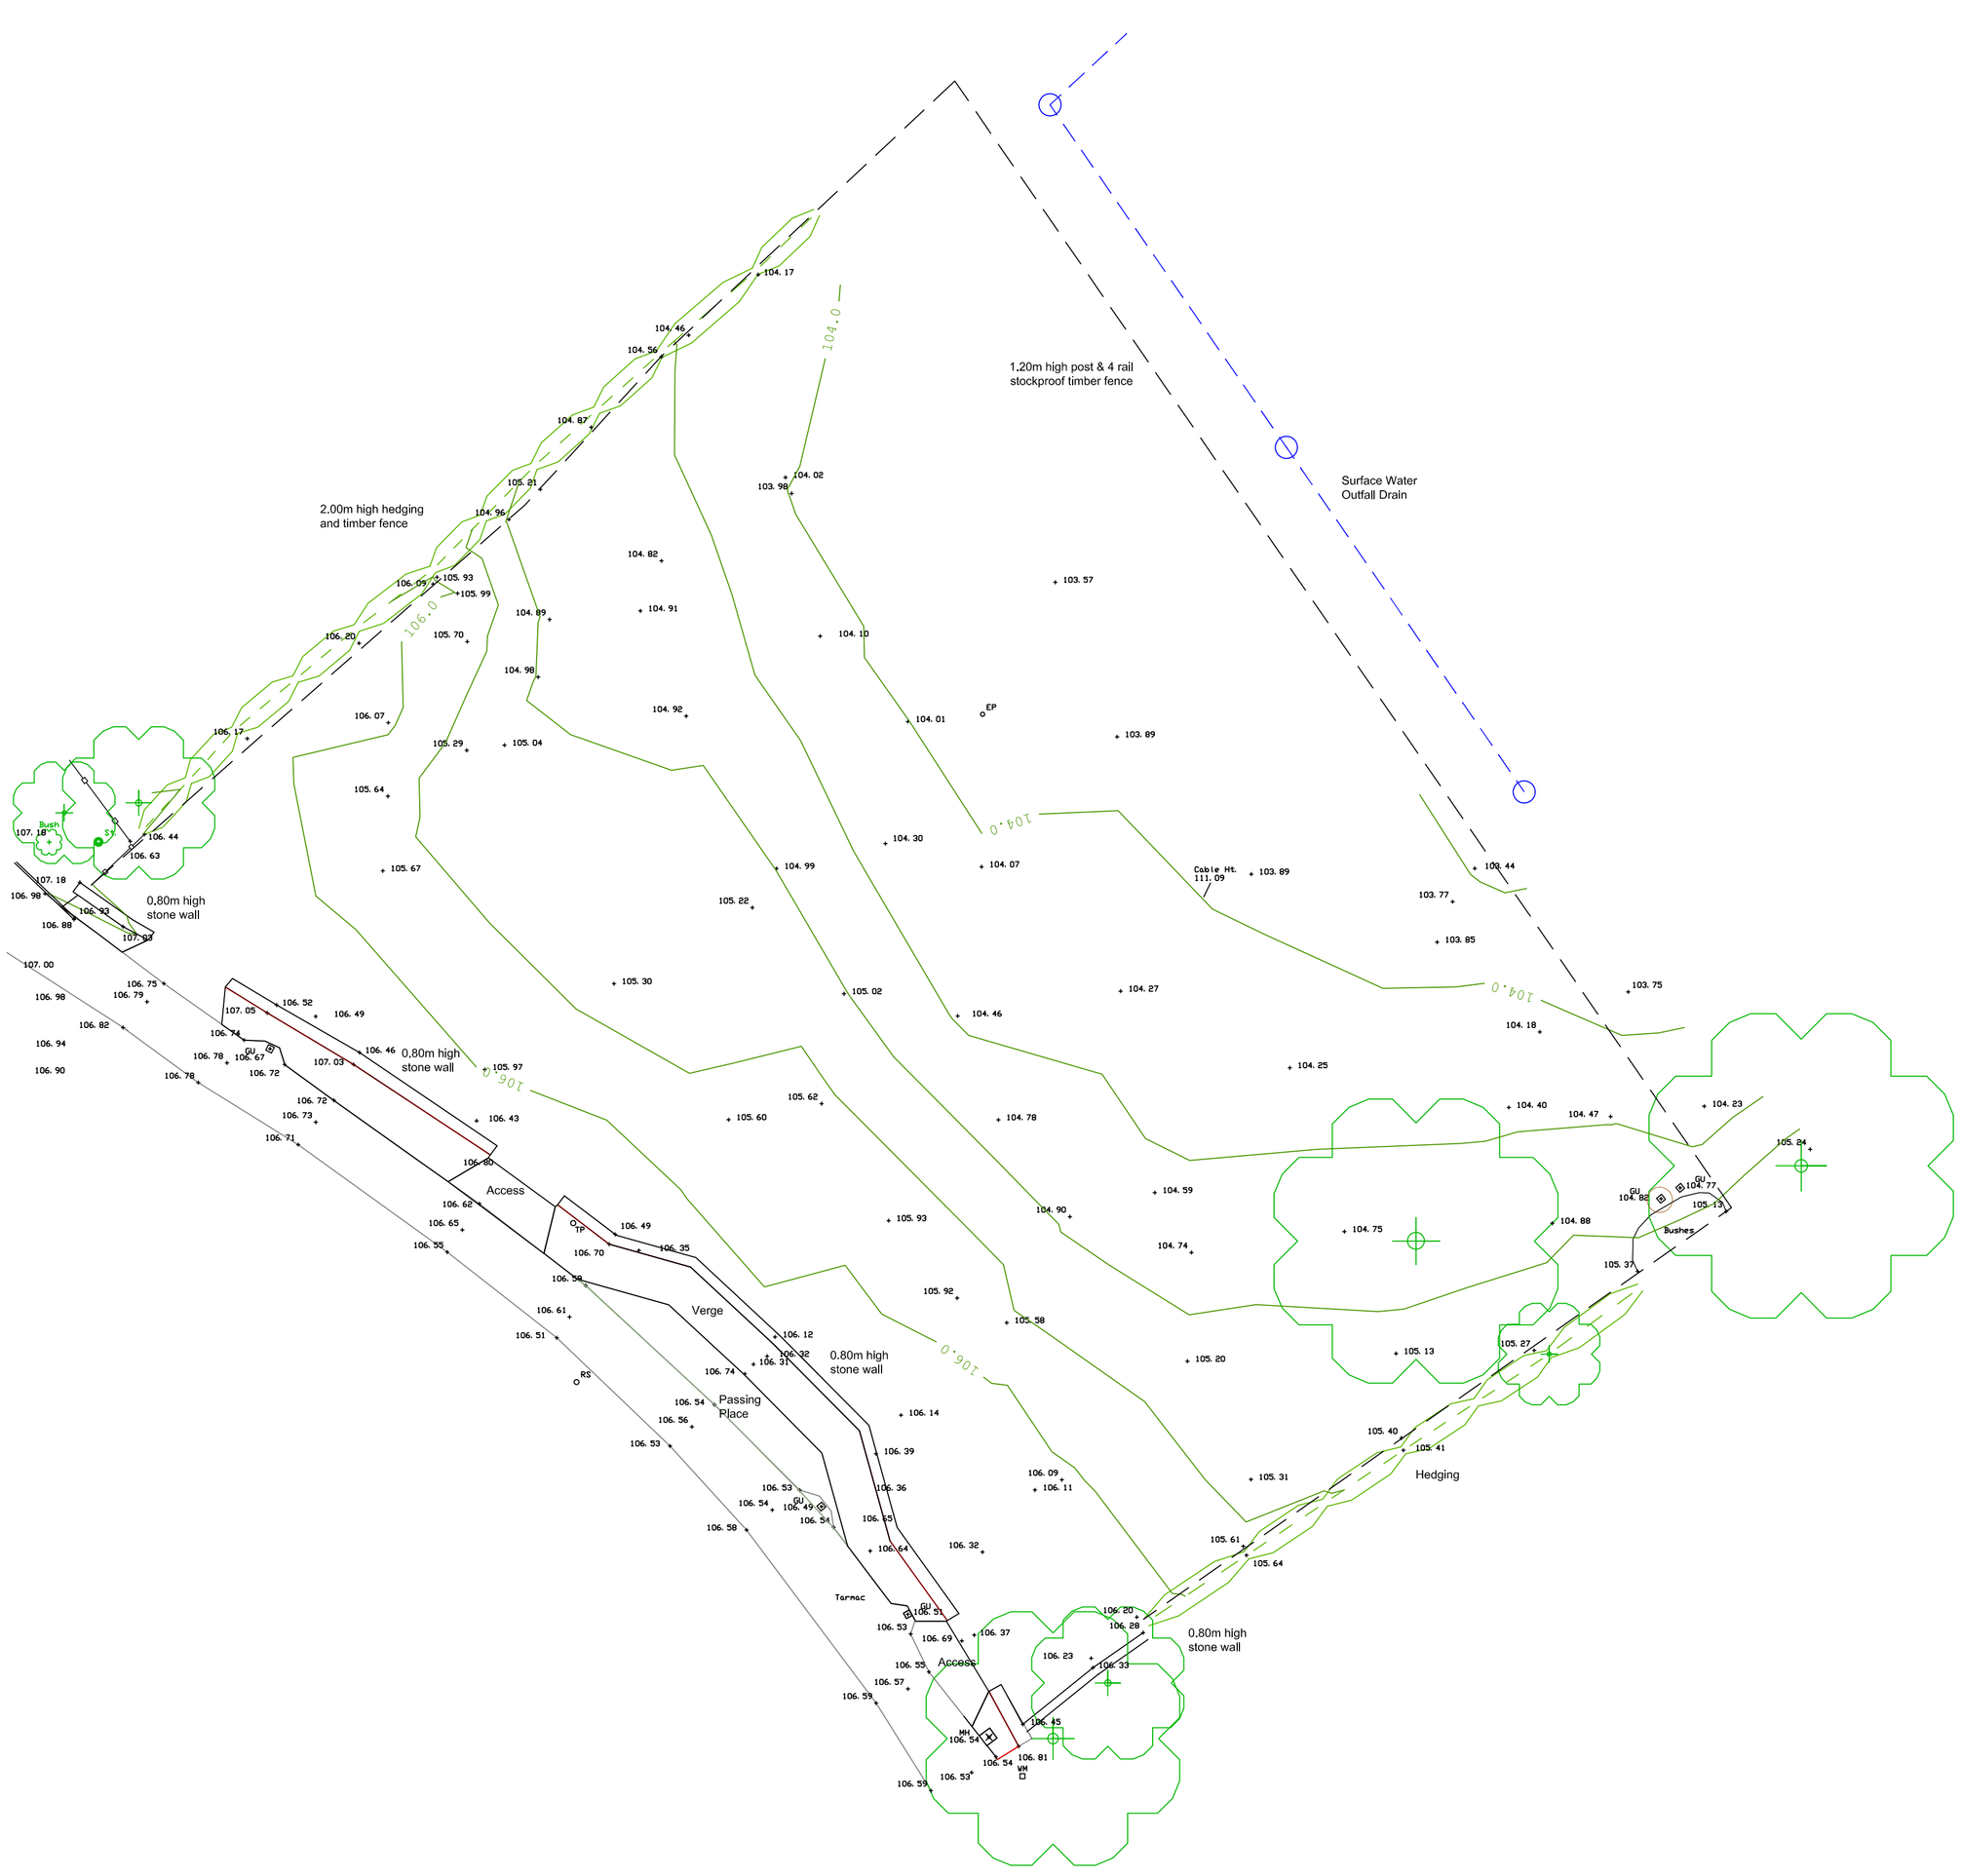

Location Plan - Scale 1:1250

Title:
Existing Site & Location Plan

Project & Client:
Plot 3, Ditchburn Road
South Charlton
Northumberland

No.	REVISIONS
21-18-04	

Scale:	Date:	Drawn by:
1 : 200	Dec ' 21	

RICHARDSON
SURVEYING
ARCHITECTURE

17 Aynsley Terrace, Consett, Co. Durham, DH8 5NF

E: info@rsa-ltd.co.uk W: www.rsa-ltd.co.uk T: 01207 581318