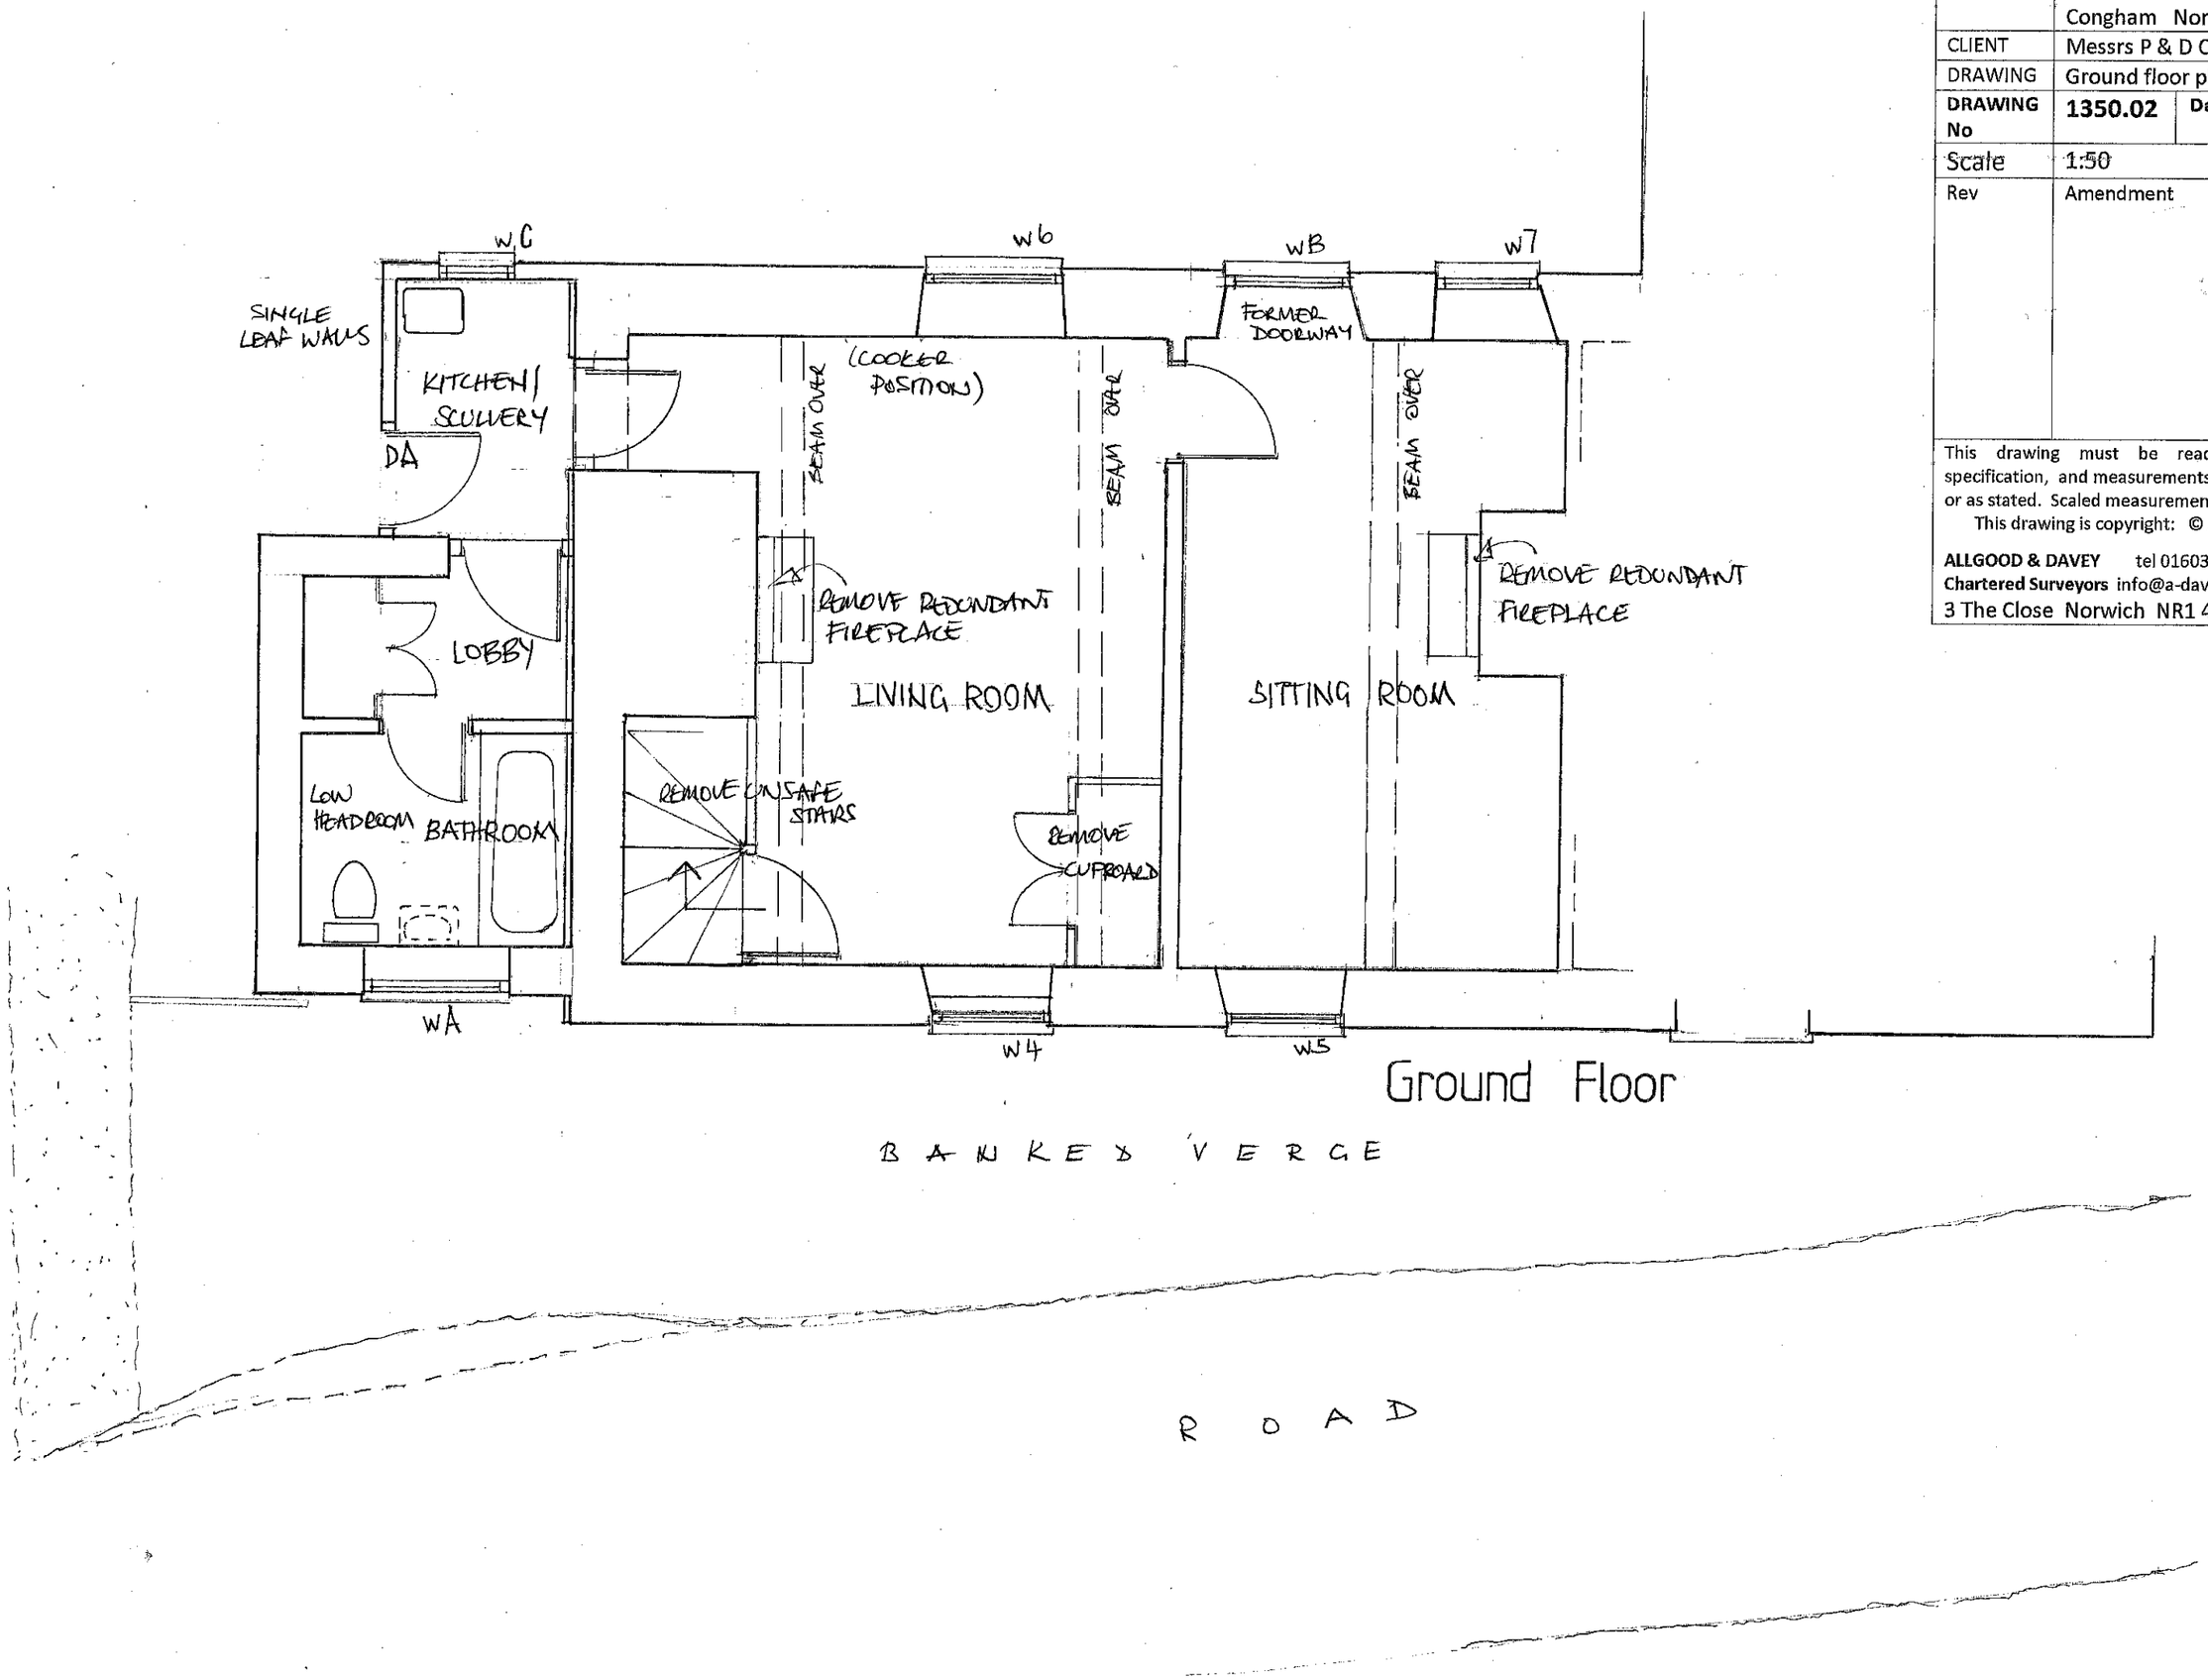

PROJECT	Alterations at High Cottages 12 St Andrews Lane Congham Norfolk PE32 1DS	
CLIENT	Messrs P & D Clifton Brown	
DRAWING	Ground floor plan - aexisting	
DRAWING No	**1350.02**	**Date** Nov. 2021
Scale	1:50	at A3 size
Rev	Amendment	Date

This drawing must be read together with any specification, and measurements shall be taken from site or as stated. Scaled measurements are indicative only.

This drawing is copyright: © Allgood & Davey

ALLGOOD & DAVEY tel 01603 861961
Chartered Surveyors info@a-davey .com
3 The Close Norwich NR1 4DH

RICS