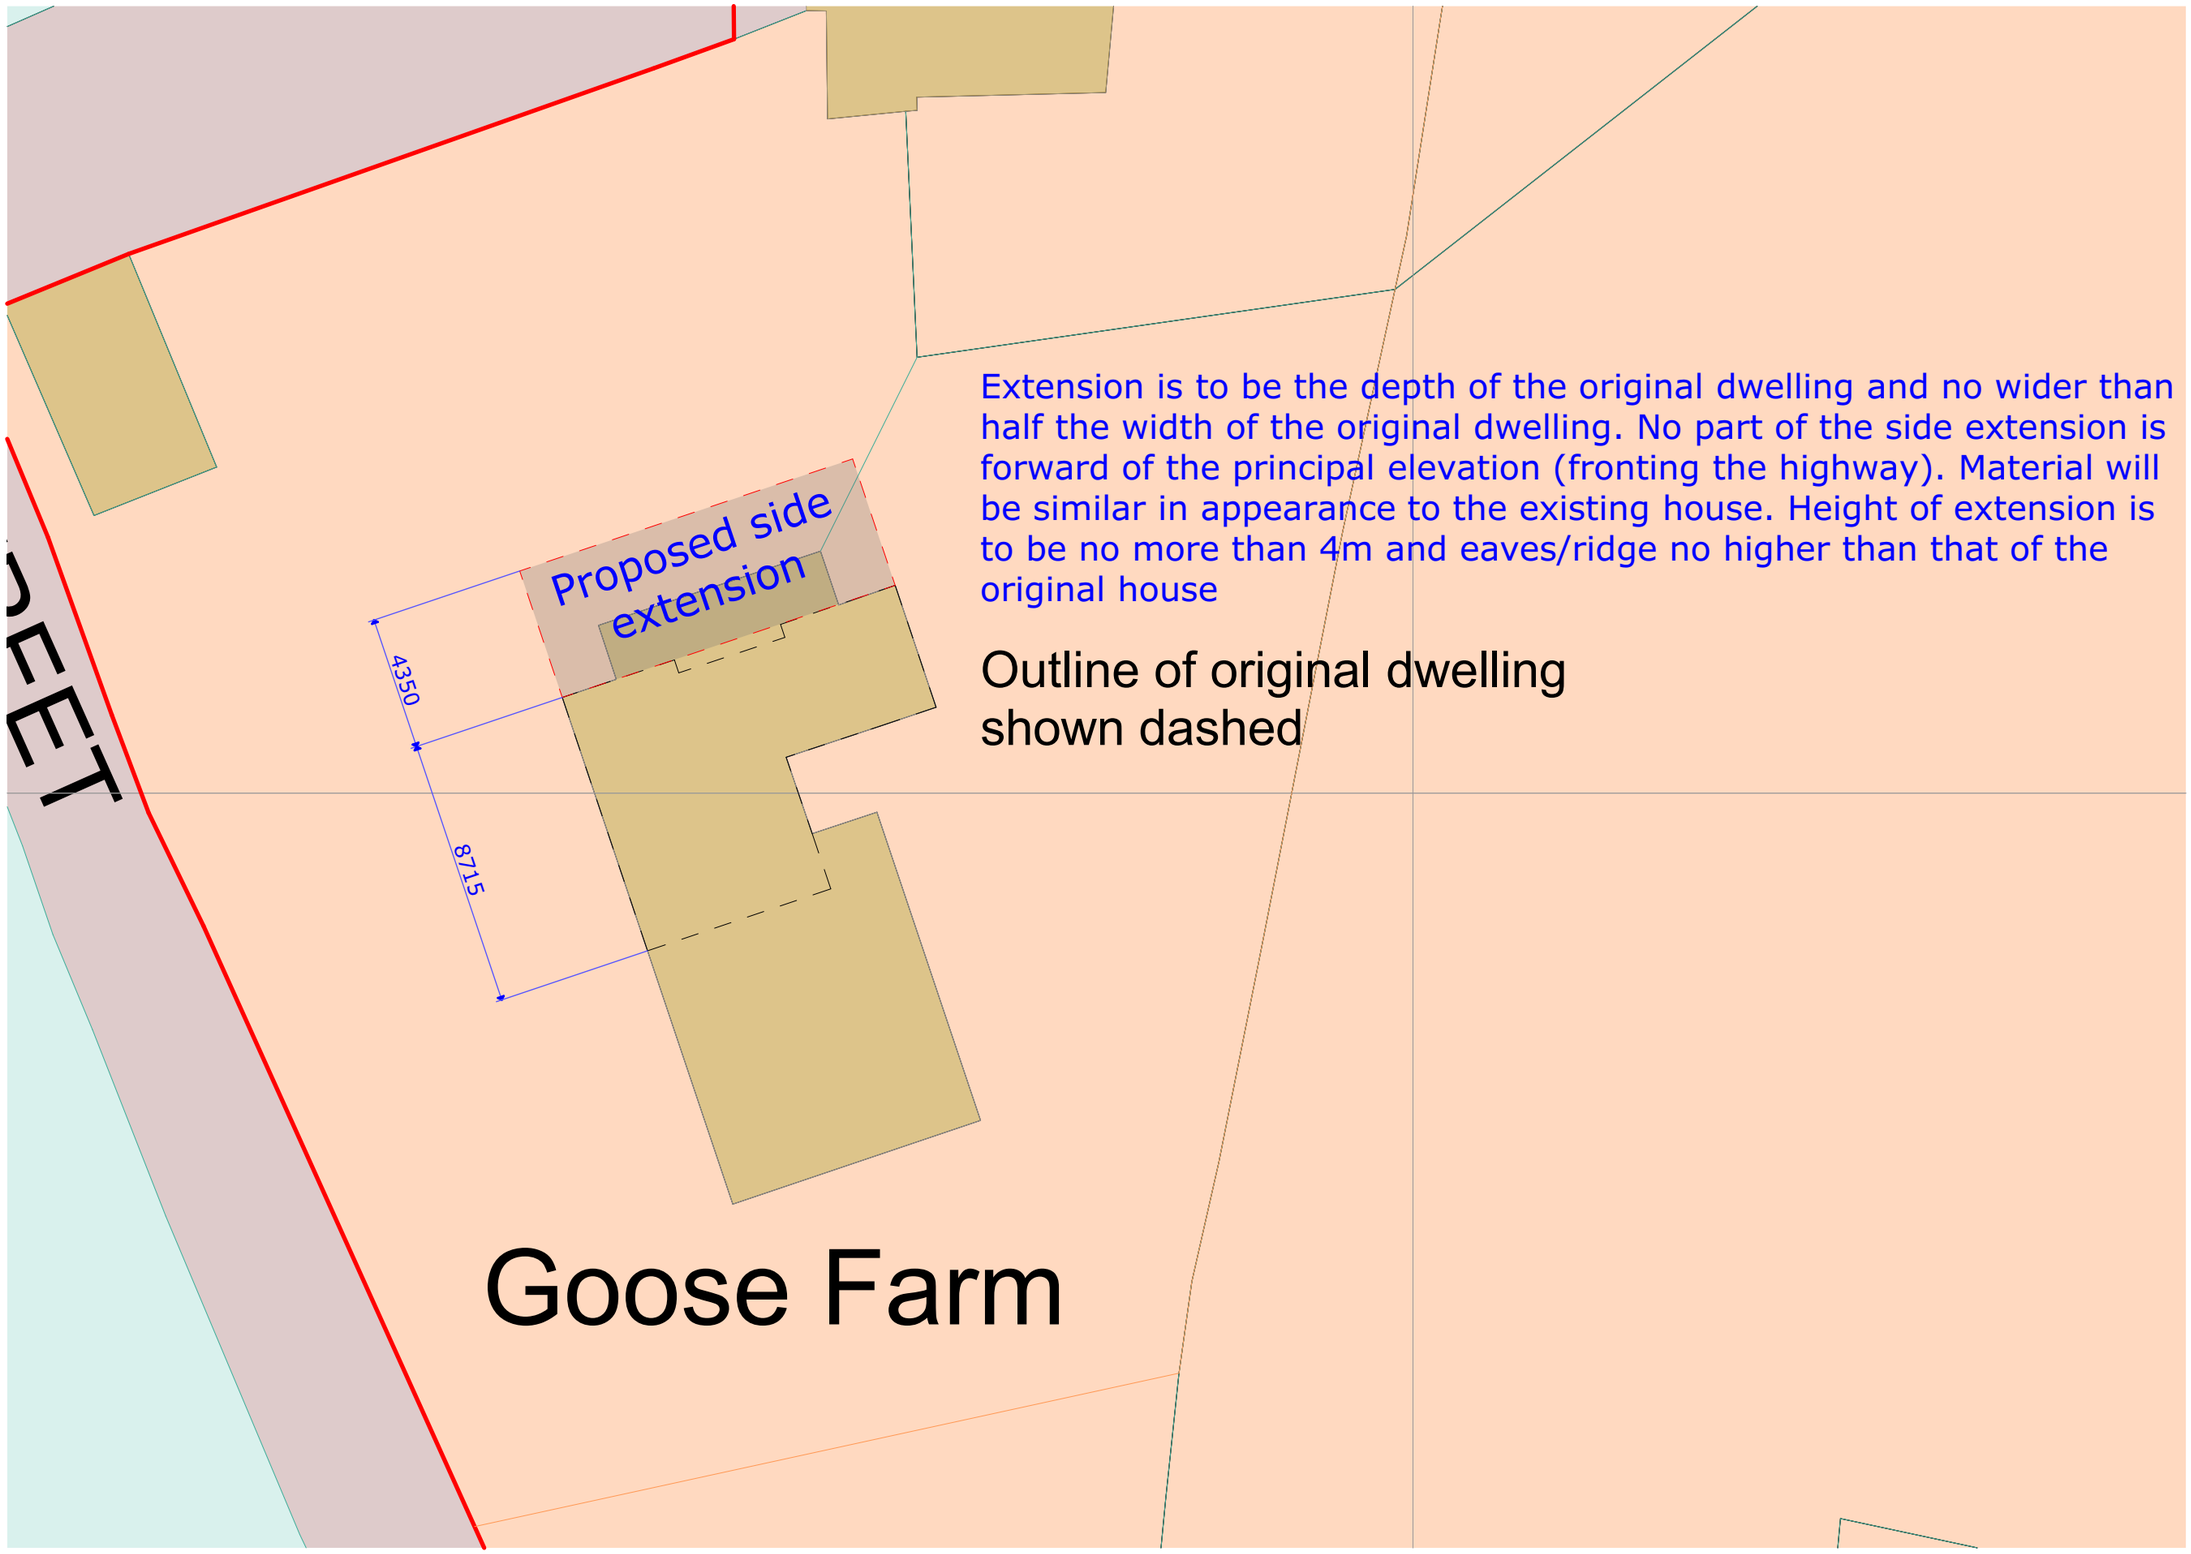

Proposed Site Plan (side extension)

1:200

This document and its design content is copyright ©. It shall be read in conjunction with all other associated project information including models, specifications, schedules and related consultants documents. Do not scale from documents. All dimensions to be checked on site. Immediately report any discrepancies, errors or omissions on this document to the Originator

Revision

Rev	Description	By	Date

WA ARCHITECTS
CHARTERED ARCHITECTS
31 DIPPERS CLOSE
KEMSING | KENT | TN15 6QD
0 1 9 5 9 5 6 5 0 6 5
info@ waarchitects.co.uk
w a a r c h i t e c t s . c o . u k

Client
Mr & Mrs P Timon

Job Title
Goose Farm, Hodsall St, Ash, Kent. TN15 7LB

Drawing Title
Proposed Site Plan (side extension)

Drawing Status
06-Renovation-Proposed

Drawn by	Date	Checked by
Lee Woodward	22.11.2021	LAW

Scales **1:200** Paper size **A3**

Project N° **1491** Drawing N° **A.03** Revision