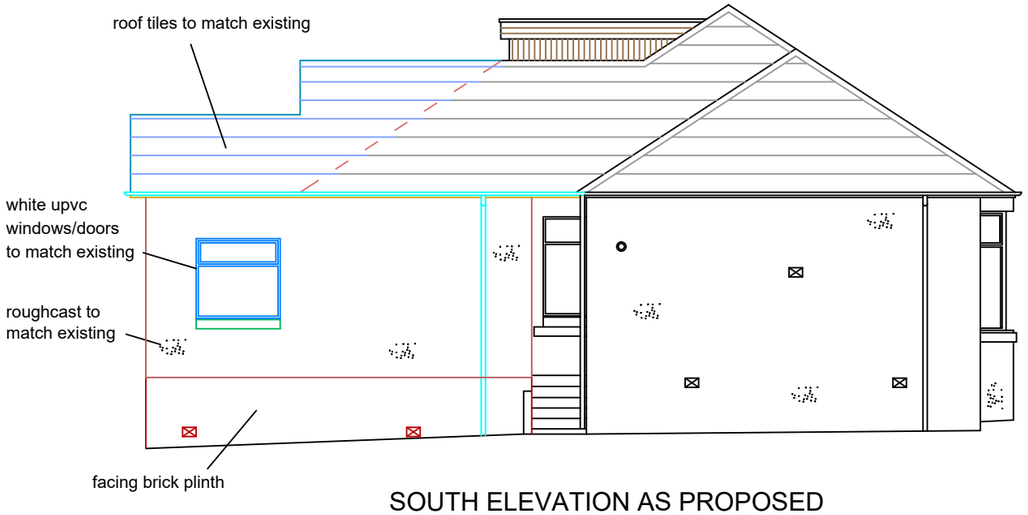

SOUTH ELEVATION AS PROPOSED

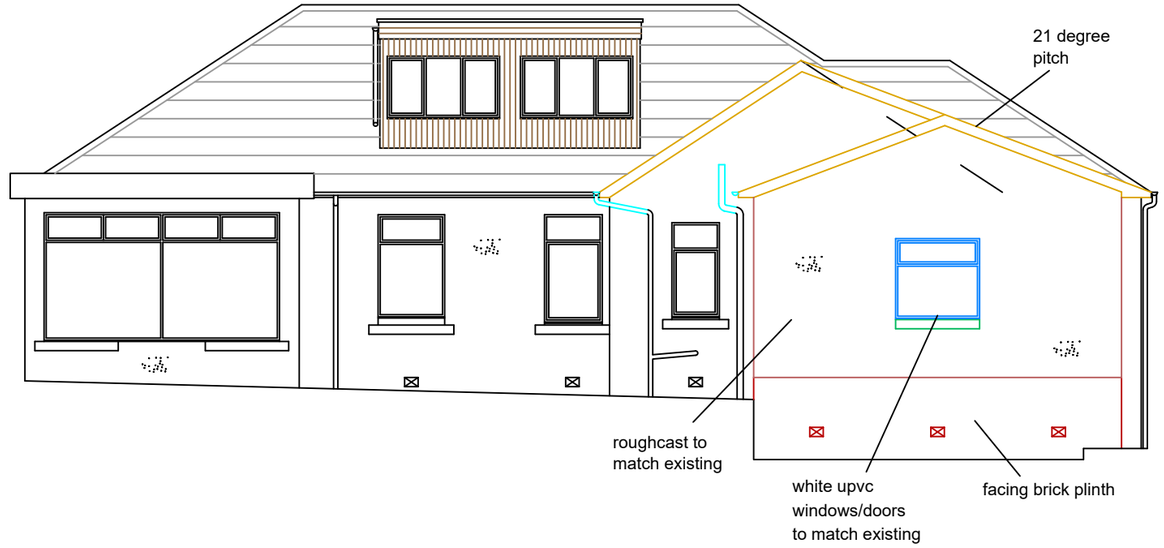

WEST ELEVATION AS PROPOSED

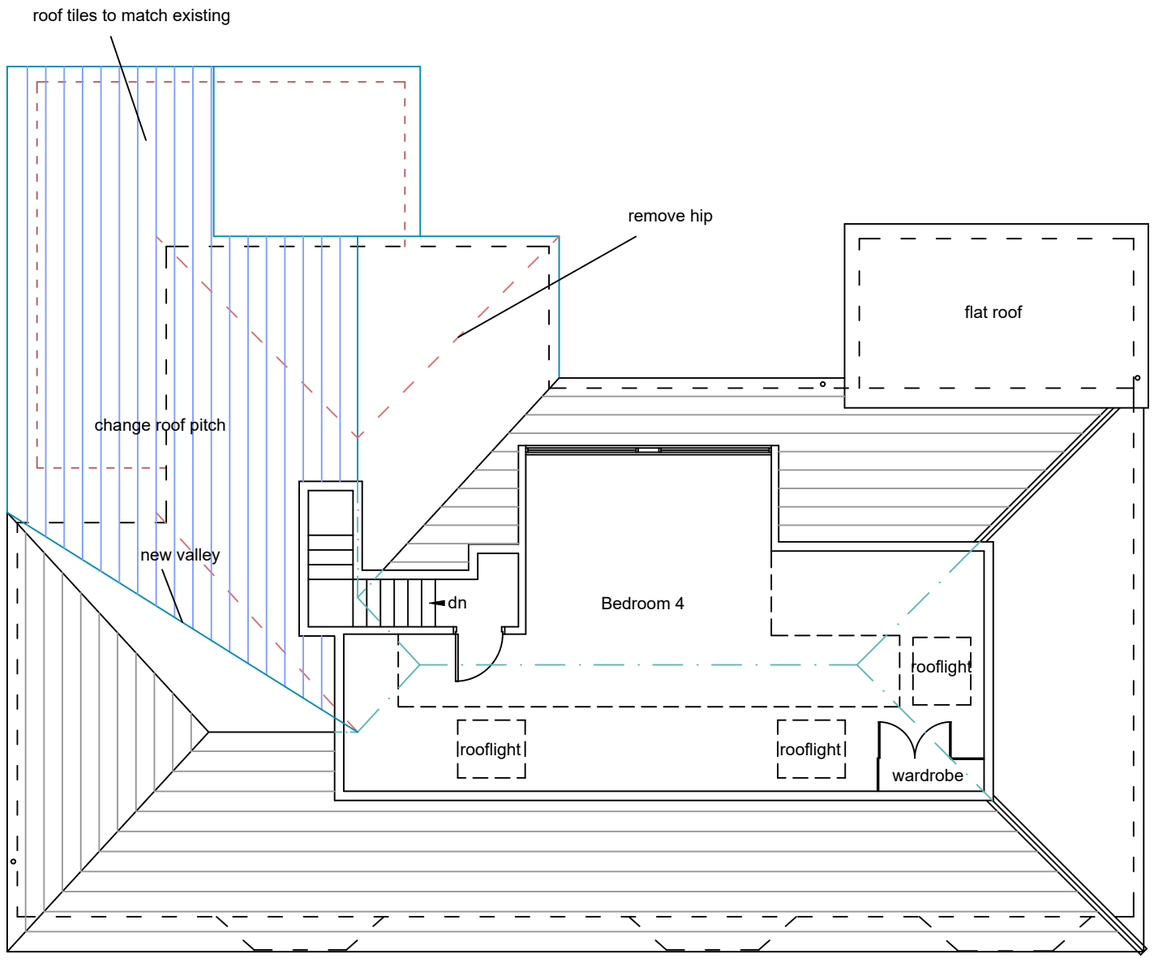

ROOF PLAN AS PROPOSED

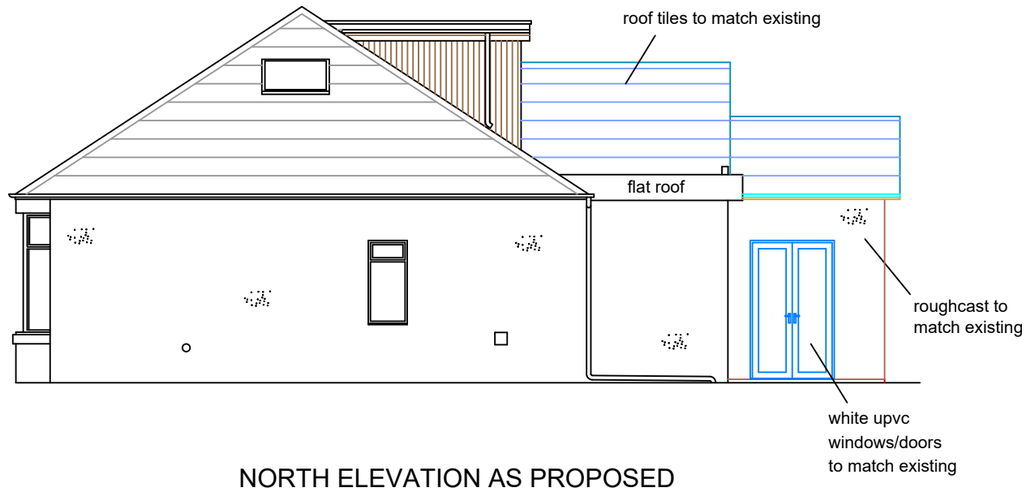

NORTH ELEVATION AS PROPOSED

0 1 2 3 4 5m

SCALE BAR

Project	DrawingTitle	Drawn By DH	
Mr Alfie Sallie 5 Comrie Road Stepps Glasgow G33 6LF	Proposed Elevations & roof plan	Scale 1:100 @A3	
		Date December'21	
		Drawing No. SAL/21/4	Rev