Scotdraw Architectural Services: T: 07917 729 147 E: info@scotdraw.co.uk

0 5

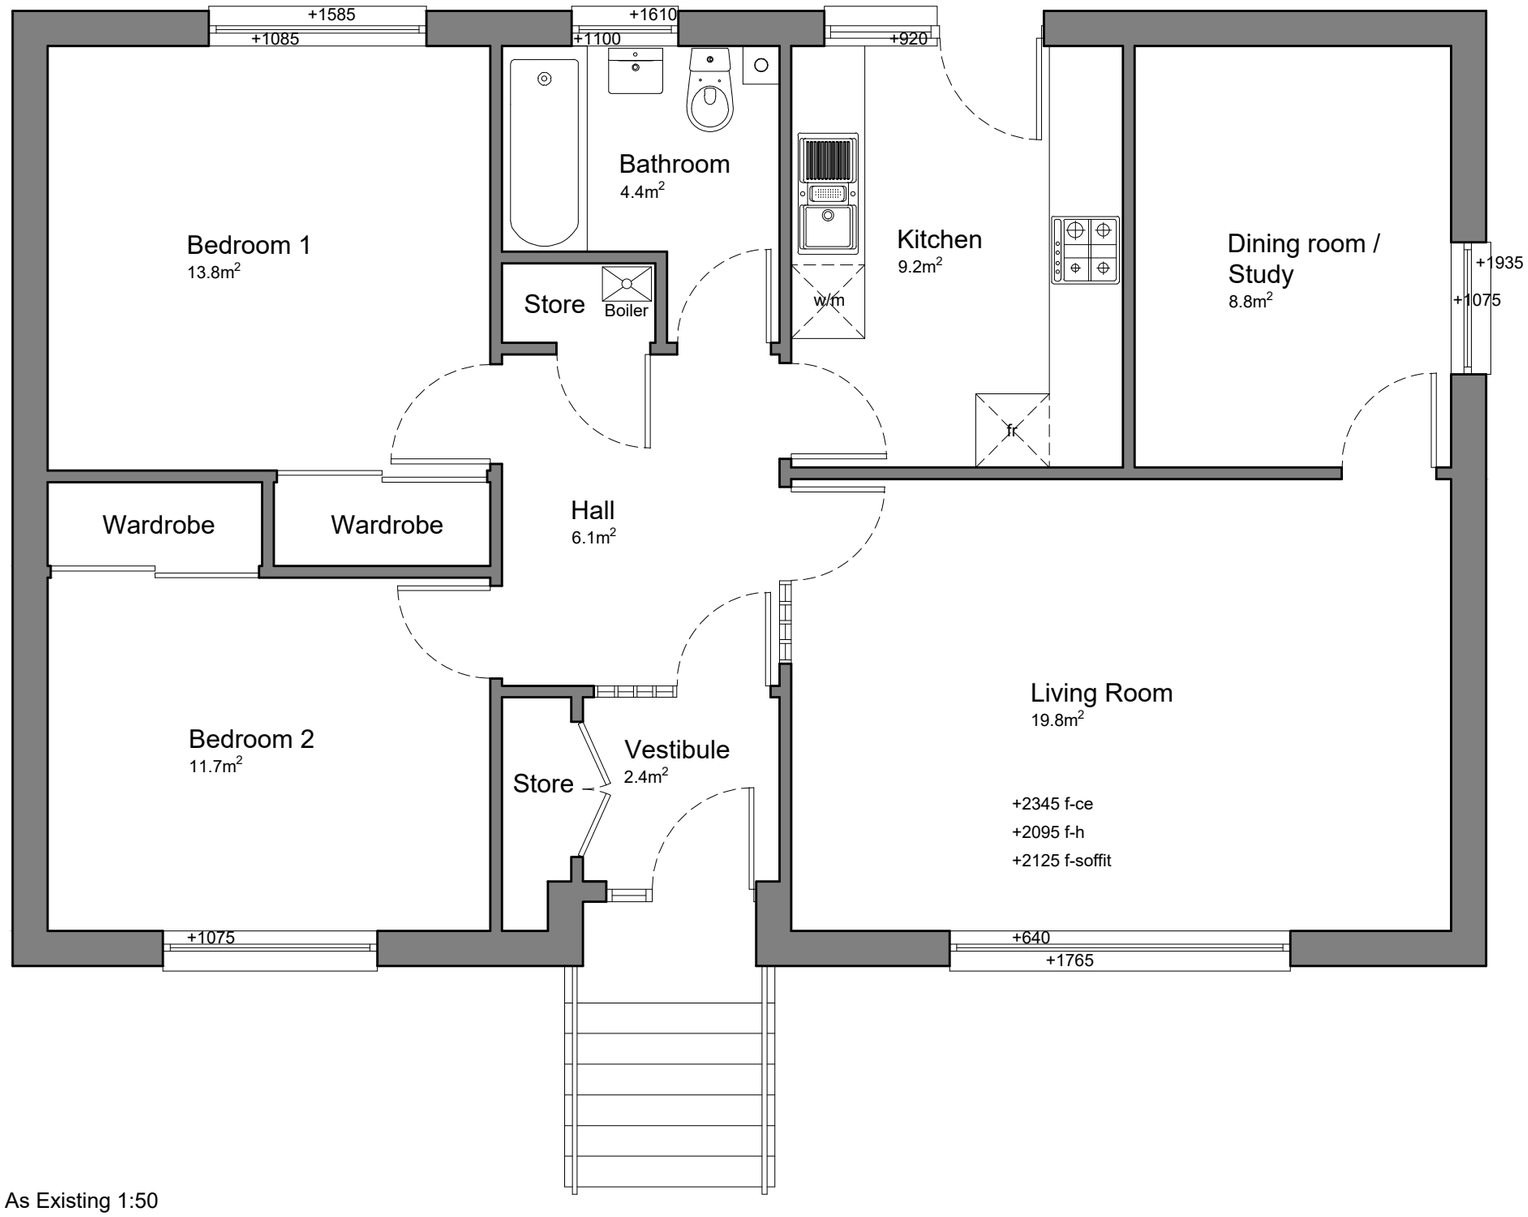

Ground Floor Plan As Existing 1:50

Scotdraw Architectural Services
T: 07917 729 147 E: info@scotdraw.co.uk

CLIENT
Mr & Mrs R Armstrong
56 Lochend road
Gartcosh G69 8AB

PROJECT
Garden Room &
Utility Extensions

DRAWING TITLE
Ground Floor Plan
As Existing

DRAWING NO.	REF:	
PP003	210716	
SCALE	DATE	REV.
1:50@A3	Sept 21	