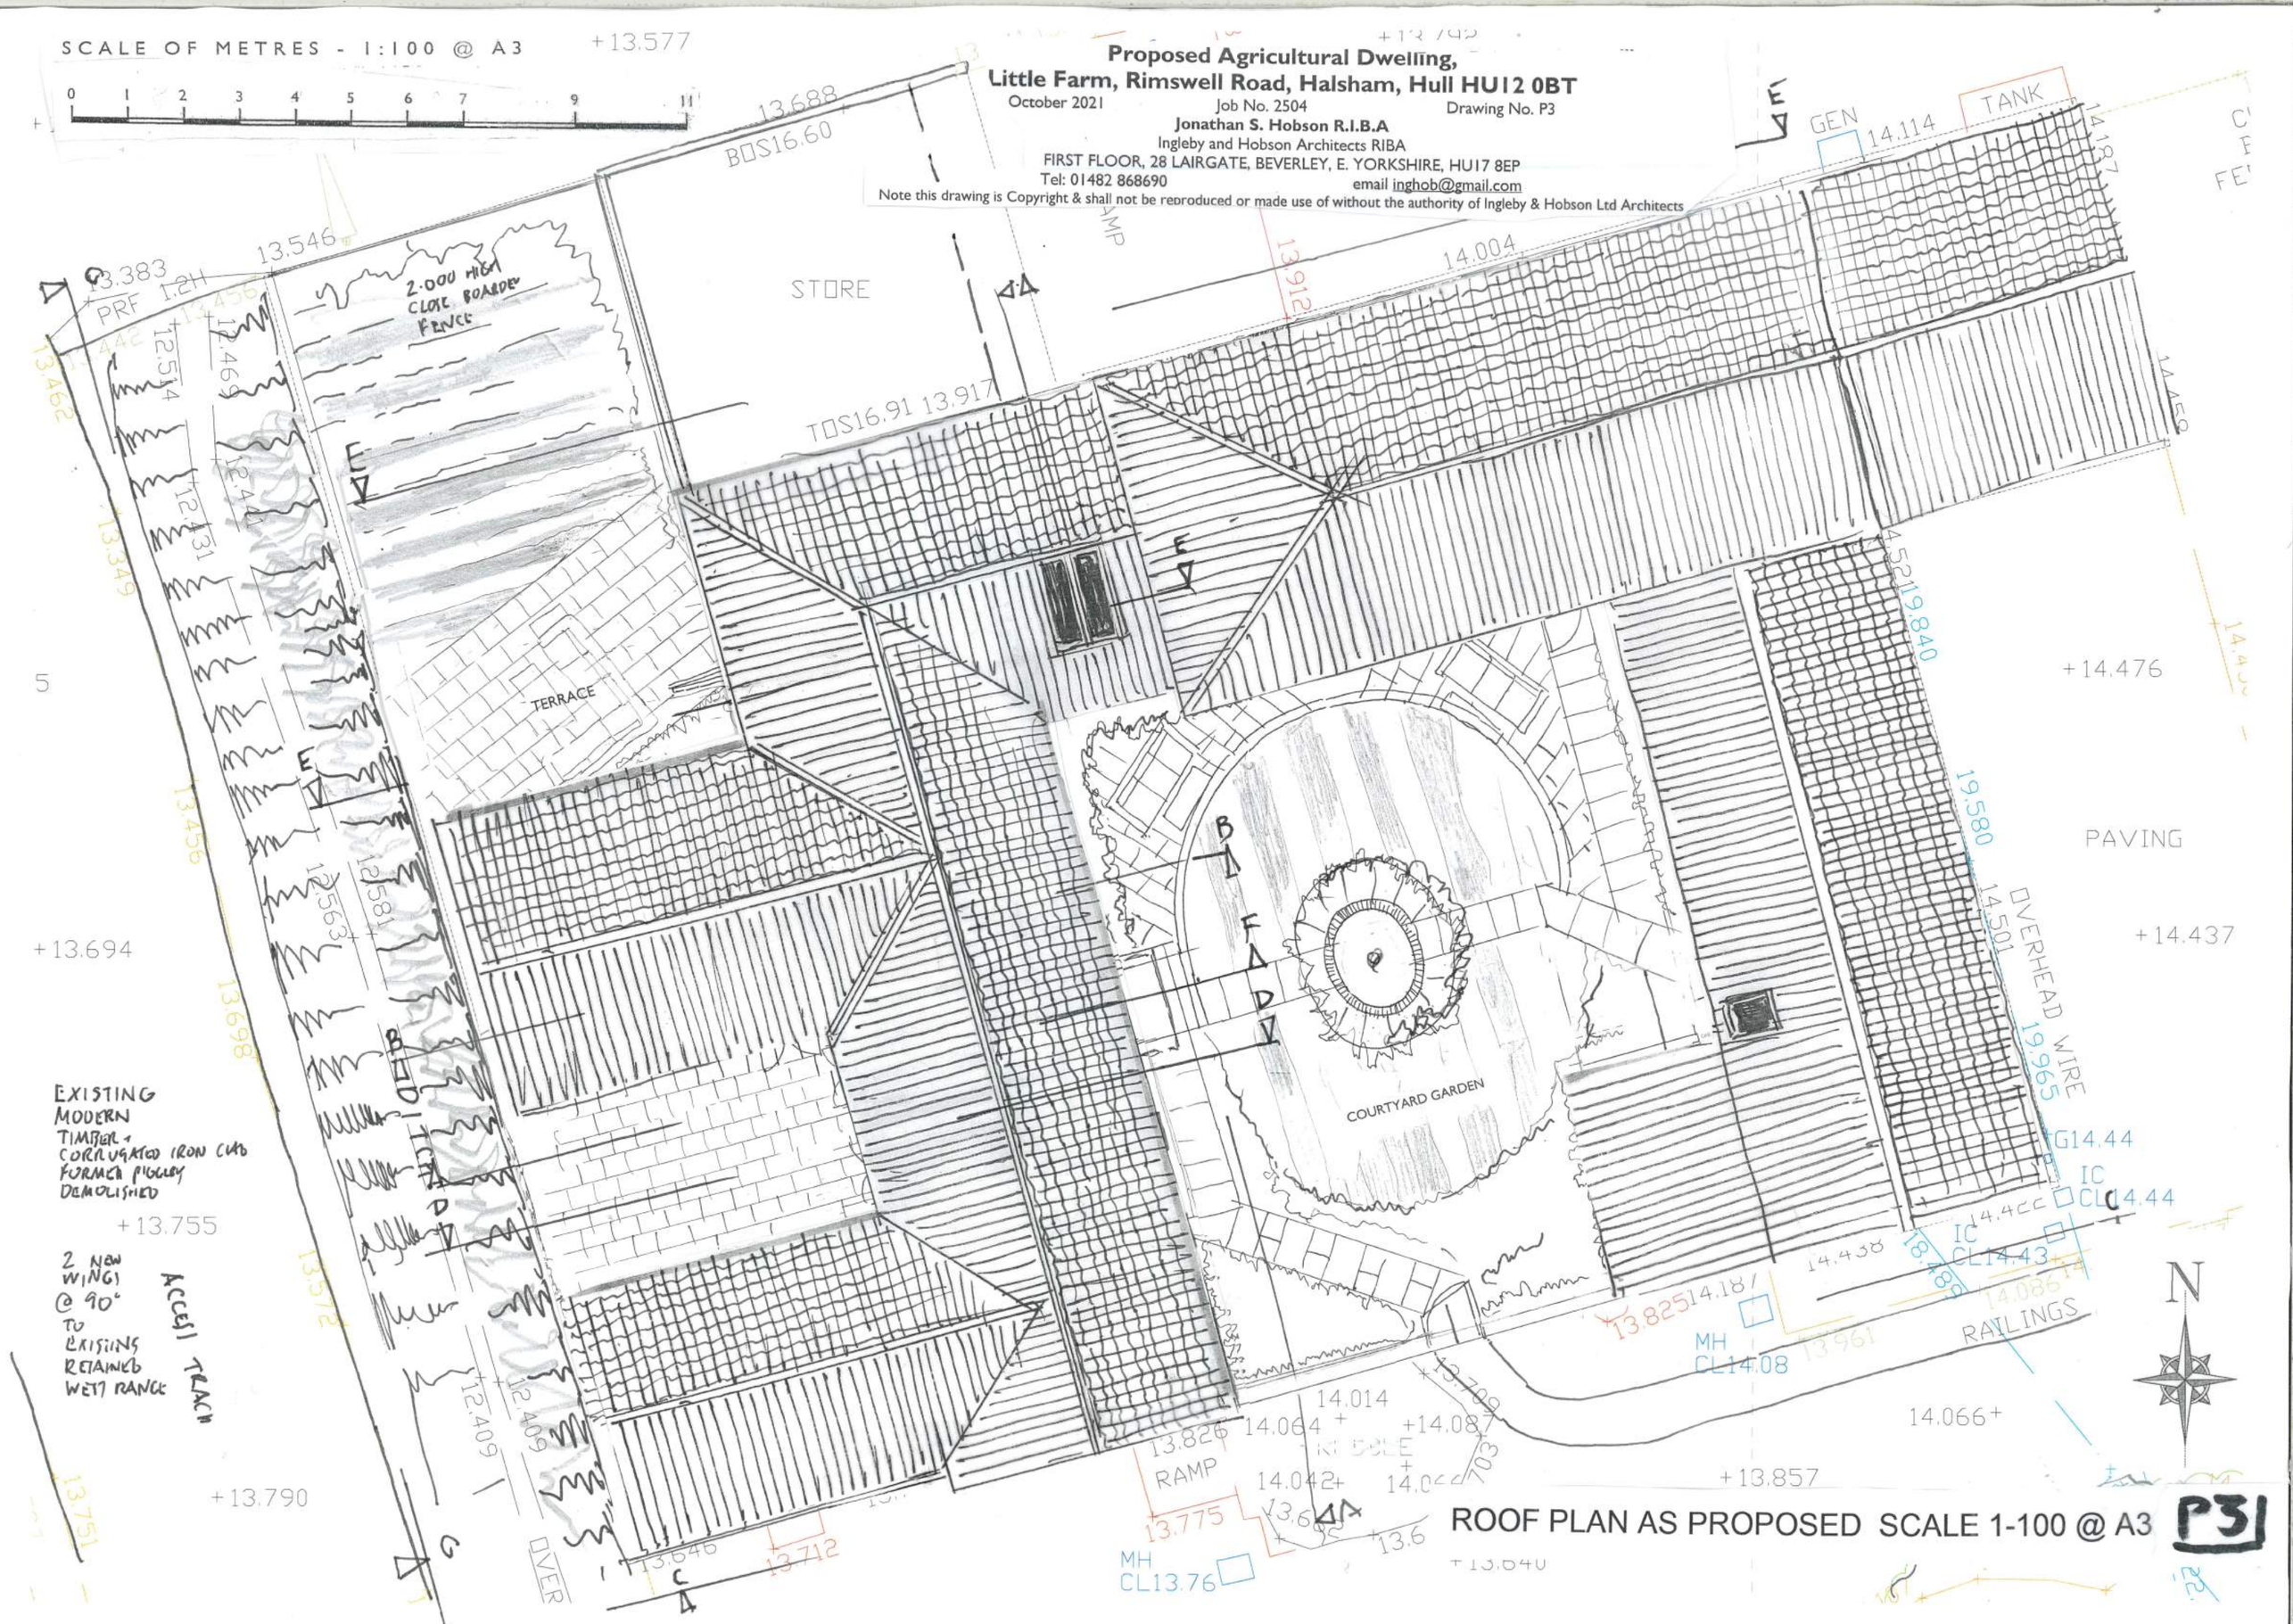
SCALE OF METRES - 1:100 @ A3
0 1 2 3 4 5 6 7 9 11
Proposed Agricultural Dwelling,
Little Farm, Rimswell Road, Halsham, Hull HU12 0BT
October 2021
Job No. 2504
Drawing No. P3
Jonathan S. Hobson R.I.B.A
Ingleby and Hobson Architects RIBA
FIRST FLOOR, 28 LAIRGATE, BEVERLEY, E. YORKSHIRE, HU17 8EP
Tel: 01482 868690
email inghob@gmail.com
Note this drawing is Copyright & shall not be reproduced or made use of without the authority of Ingleby & Hobson Ltd Architects
STORE
TERRACE
COURTYARD GARDEN
PAVING
RAILINGS
OVERHEAD WIRE
TANK
GEN
RAMP
2.000 HIGH CLOSE BOARDED FENCE
EXISTING MODERN TIMBER + CORRUGATED IRON CLAD FORMER PIGGERY DEMOLISHED
2 NEW WINGS @ 90° TO EXISTING RETAINED WEST RANGE
ACCESS TRACK
N
ROOF PLAN AS PROPOSED SCALE 1-100 @ A3
P3