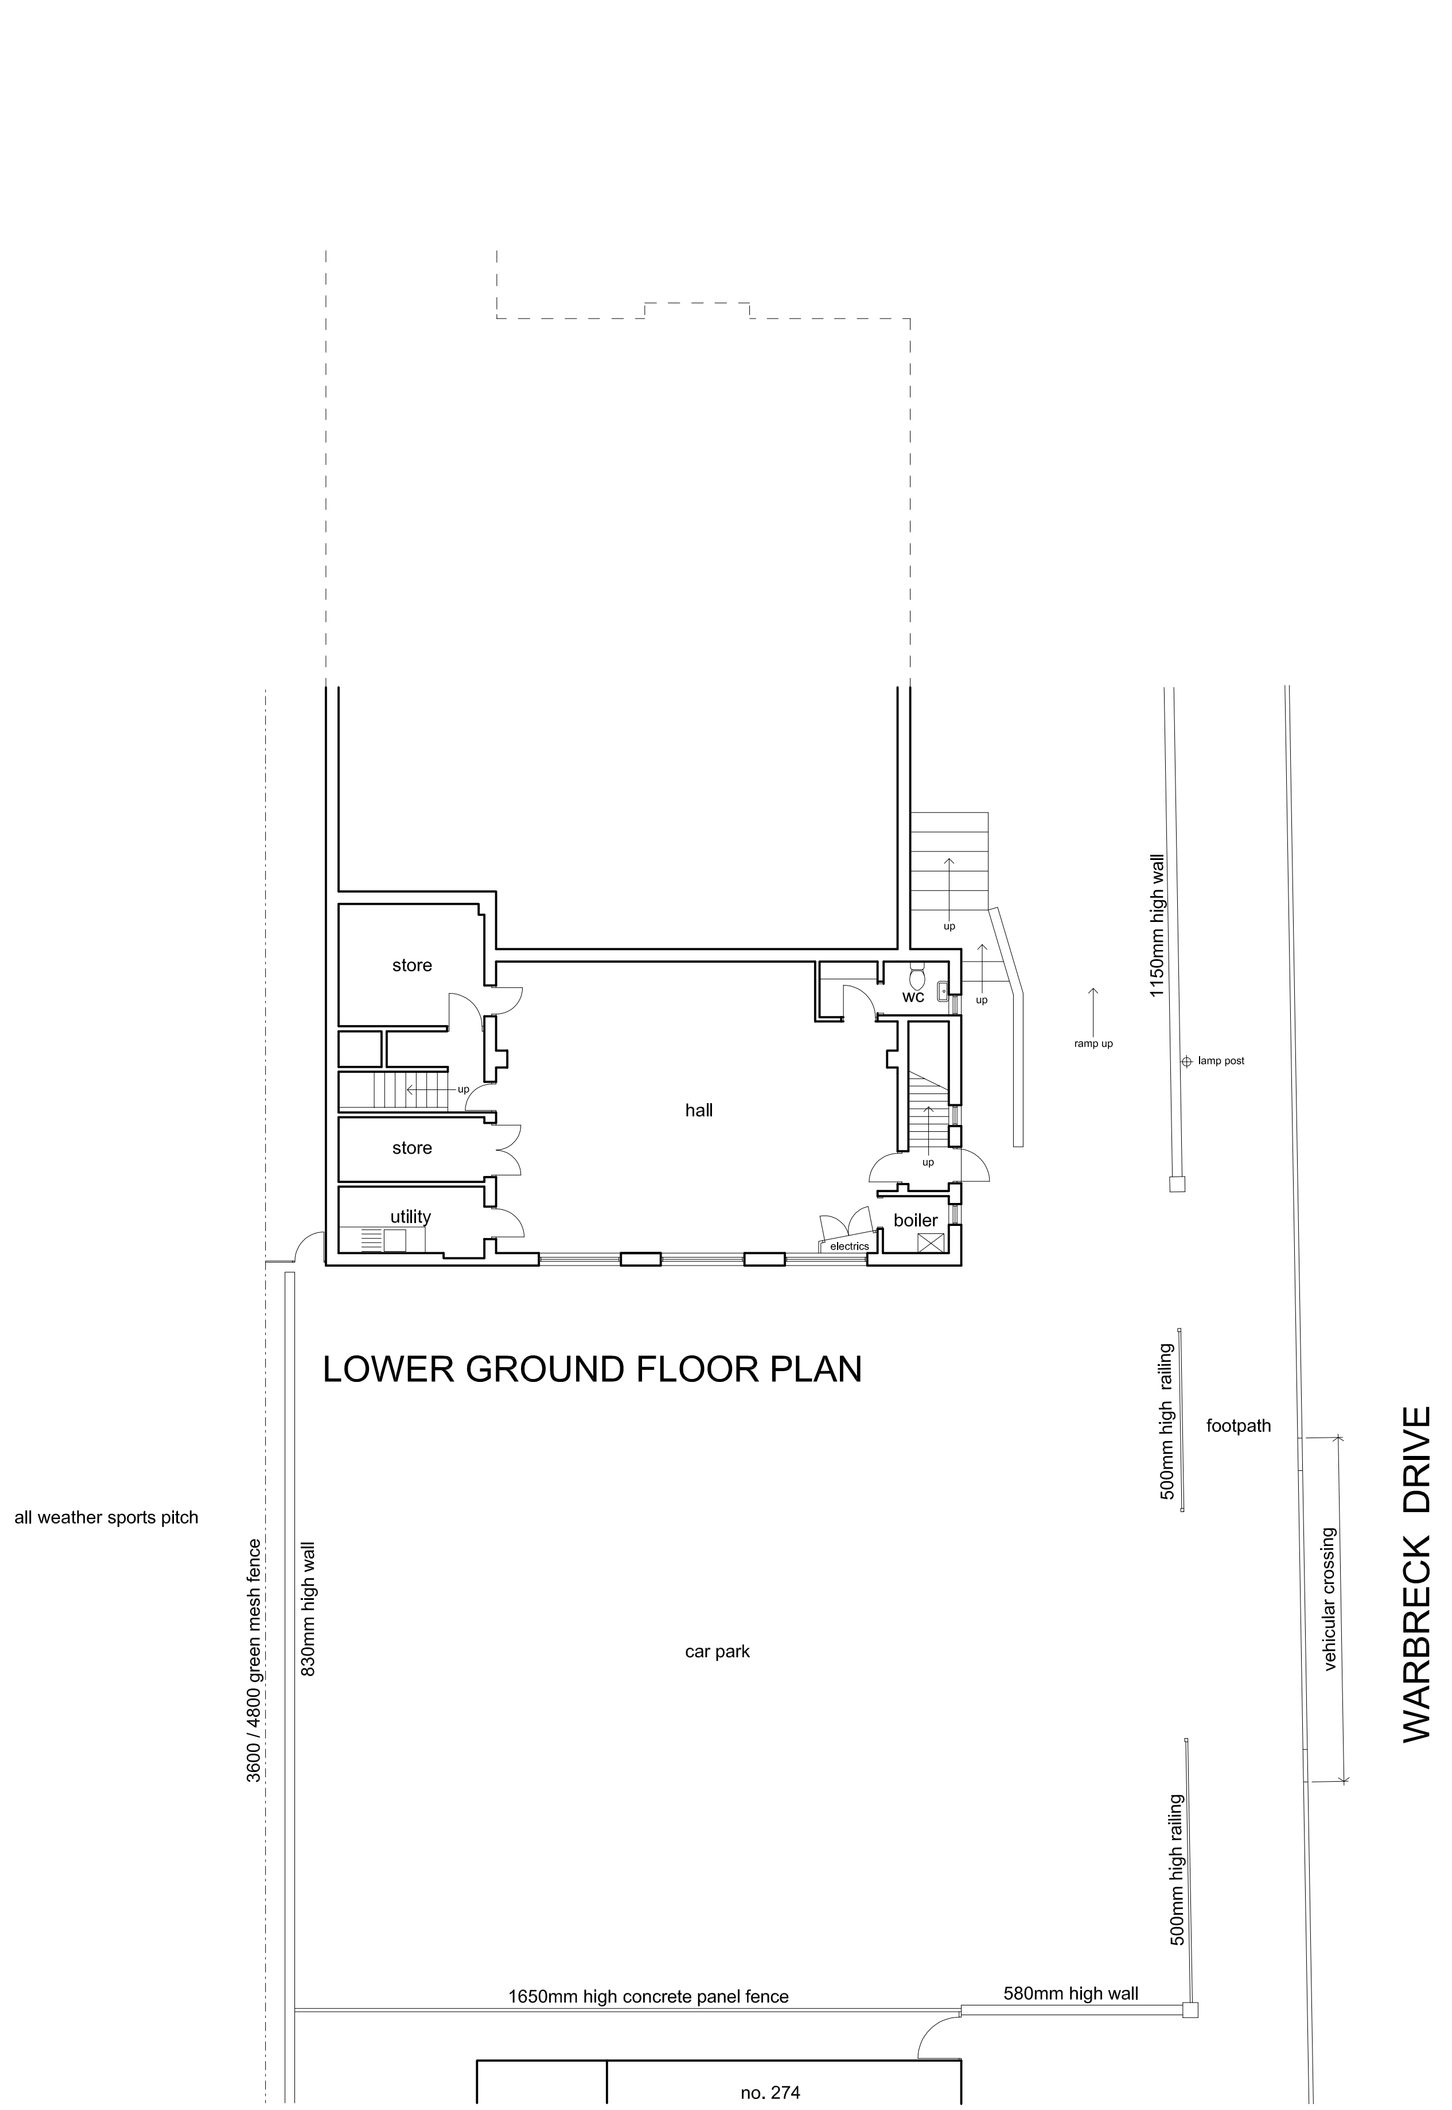

LOWER GROUND FLOOR PLAN

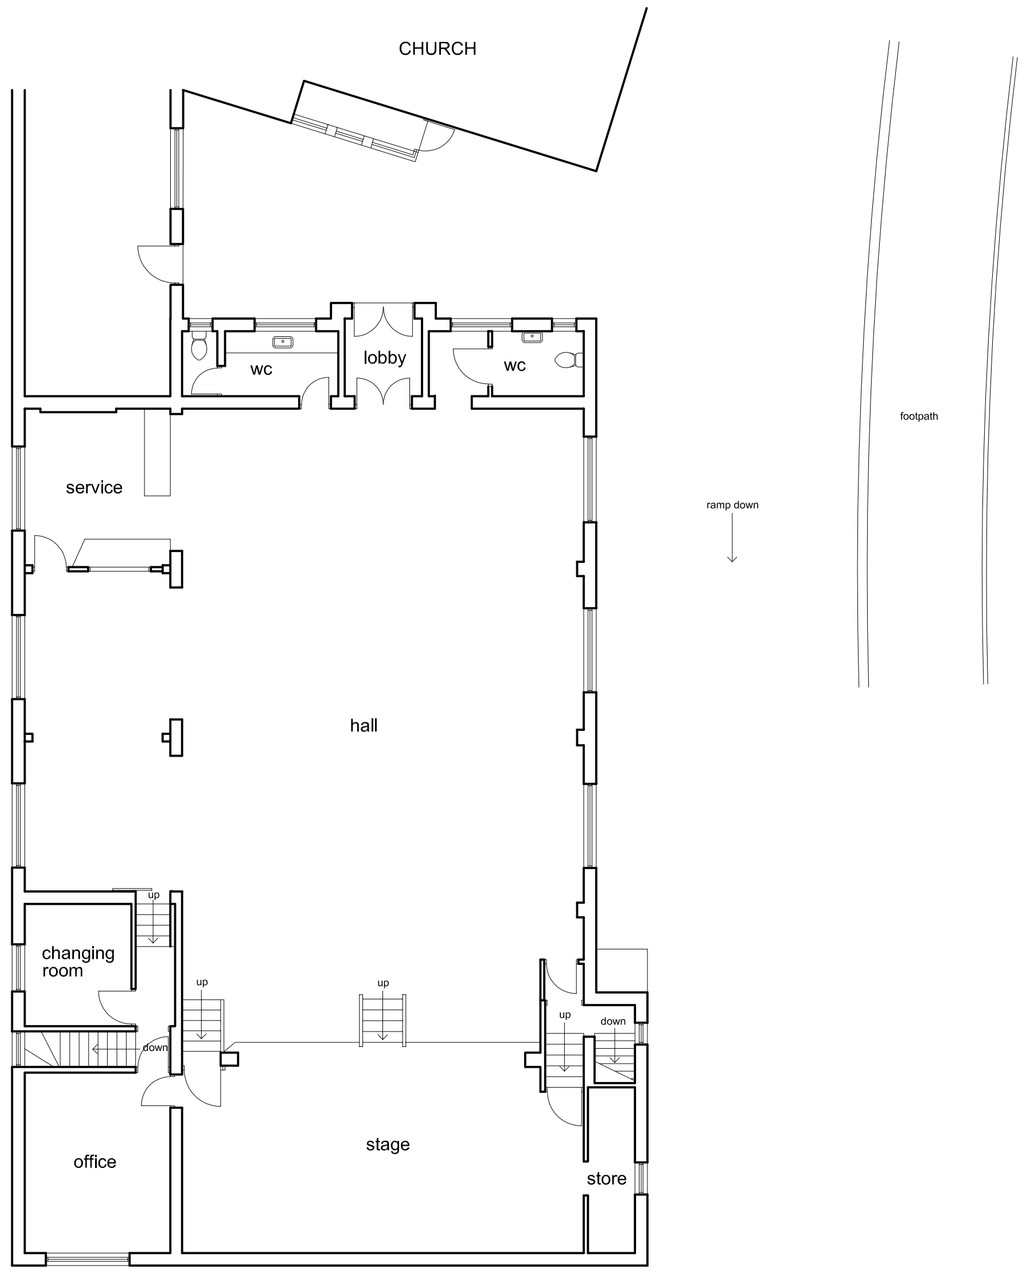

UPPER GROUND FLOOR PLAN

revisions

title

BISPHAM UNITED
REFORMED CHURCH HALL
WARBRECK DRIVE
BISPHAM

EXISTING FLOOR PLANS

Scale	1 : 100 @ A1
Date	DECEMBER 2021
Drawn	GA
Drawing No.	A 21.14 / 1

GEOFF ATTWATER
ARCHITECTURAL DESIGN SERVICE

40, Stanah Gardens,
Thornton - Cleveleys,
Lancs, FY5 5JH.

Tel:01253 828848 / Mob:07539 264785
Email:geoffattwater@talktalk.net