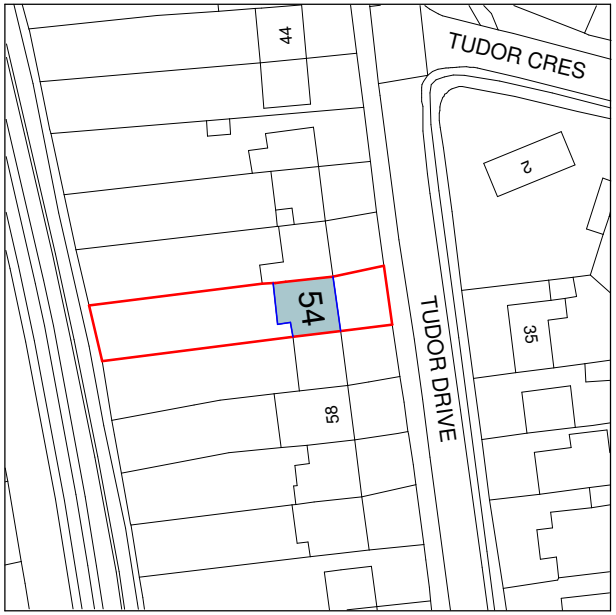

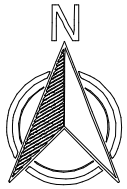

Produced on 08 September 2021 from the Ordnance Survey National Geographic Database and incorporating surveyed revision available at this date.
This map shows the area bounded by 553316 159054,553416 159054,553416 159154,553316 159154,553316 159054
Reproduction in whole or part is prohibited without the prior permission of Ordnance Survey.
Crown copyright 2021. Supplied by copla ltd trading as UKPlanningMaps.com a licensed Ordnance Survey partner (100054135).
Data licence expires 08 September 2022. Unique plan reference: v1c//686841/930192

1 SITE LOCATION PLAN

1 : 1250

Scale 1 : 1250

0 12.5 25 62.5 125 m

Rev.	Date	By / Chk'd	Description
P1	10.09.21	MDT/CM	PRELIMINARY ISSUE - FOR PLANNING.

Client:

MR AND MRS NG

GD Partnership Ltd.
Consulting Engineers
The Cart Lodge, Lullingstone Lane, Eynsford, Kent, DA4 0HZ
Tel: 01322 868622 Fax: 01322 861050
Email: contact@gdteam.co.uk

Project:

54 TUDOR DRIVE OTFORD TN14 5QR - PROPOSED SINGLE STOREY REAR AND LOBBY EXTENSION

Drawing:

SITE LOCATION PLAN

Drawing Status:

PRELIMINARY

Scale: 1 : 1250 at A4		GDP Reference 54-TN145QR
Drawn: MDT	Checked: CM	Date: SEPT.2020

Project No.	Rev.
54-TN145QR	P1

Originator	Zone	Level	Type	Role	Number
GDP	ZZZ	ZZ	DR	S	2100

N:\CM Holiday Notes\CHEE_R20_Option 2.rvt