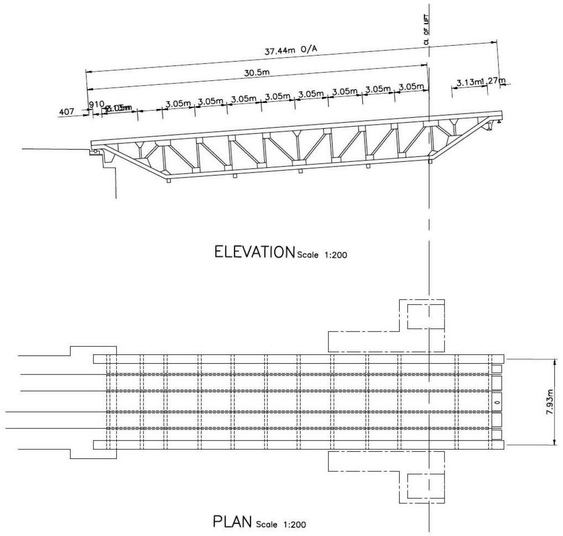

ELEVATION Scale 1:200

PLAN Scale 1:200

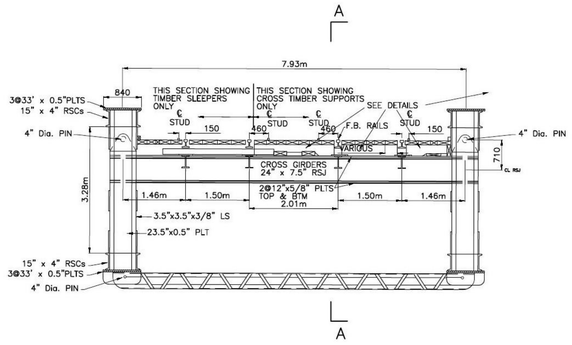

TYPICAL CROSS SECTION Scale 1:50

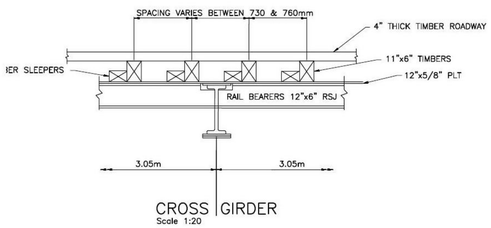

CROSS GIRDER
Scale 1:20

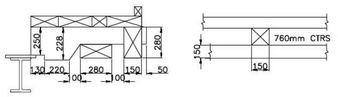

TIMBER SUPPORTS IN 'CESS'
Scale 1:20

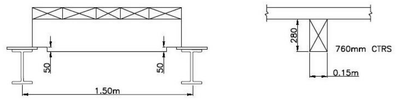

TIMBER SUPPORTS IN '4FT'
Scale 1:20

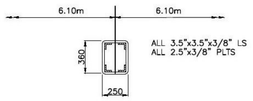

SECTION A–A
Scale 1:20

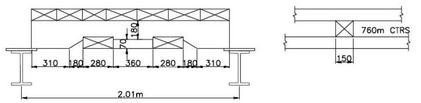

TIMBER SUPPORTS IN '6FT'
Scale 1:20

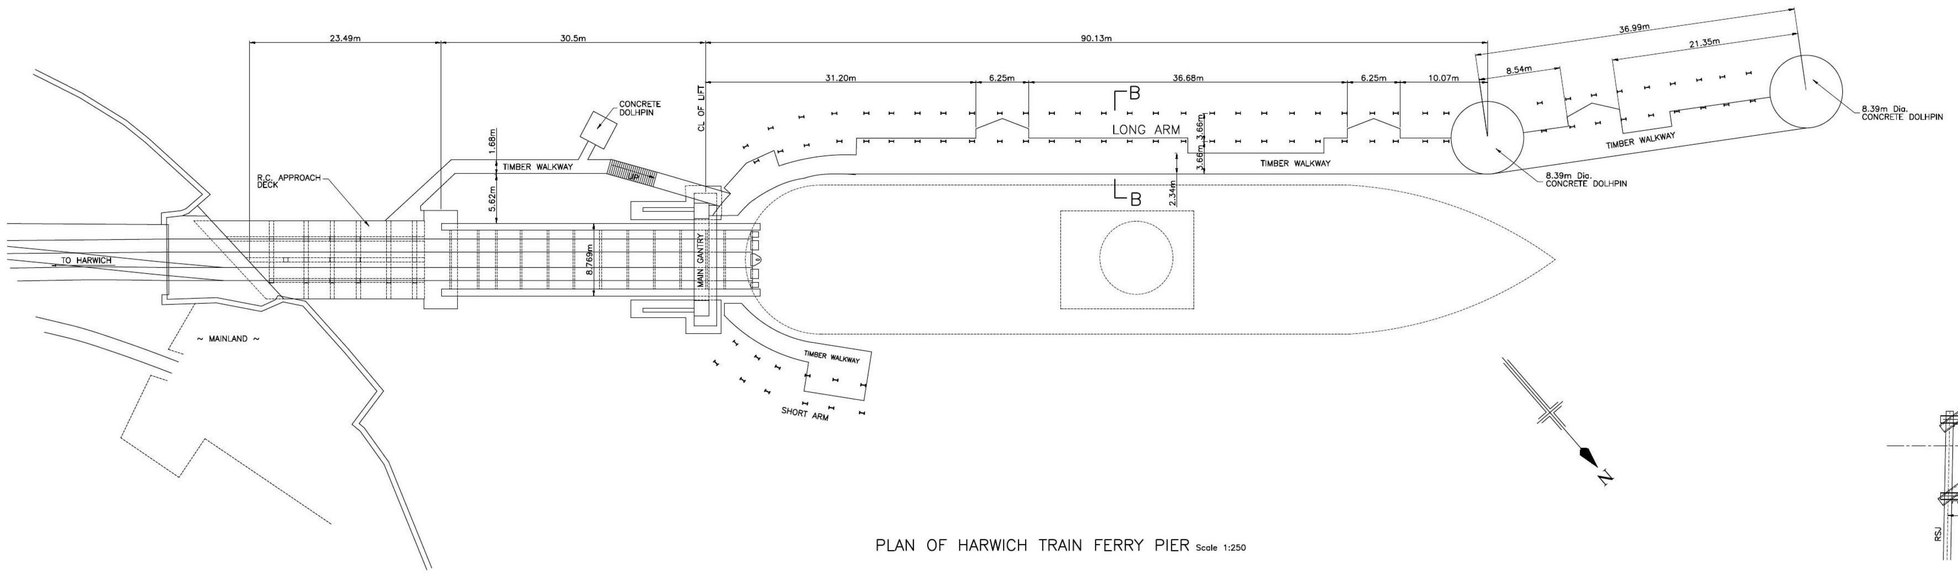

PLAN OF HARWICH TRAIN FERRY PIER Scale 1:250

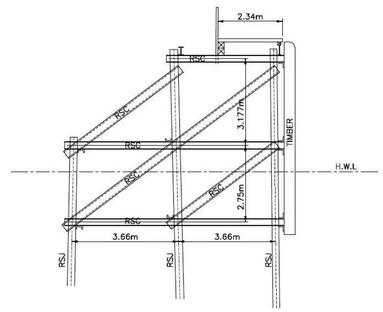

SECTION B–B Scale 1:200

1:20 METRIC 1m 0 1m

1:50 METRIC 1m 0 3m

1:200 METRIC 10m 0 10m

1:250 METRIC 5m 0 15m

NOTES.

REV | DESCRIPTION

REVISIONS

HUTCHISONPORTS
HARWICH INTERNATIONAL
PARKESTON
HARWICH
ESSEX
CO12 4SR
TEL [redacted]
EMA [redacted]
A member of CK Hutchison Holdings

PROJECT

HARWICH TRAIN FERRY PIER

TITLE

EXISTING PLAN, SECTIONS AND DETAILS

SCALE 1:20,50,200,250 @A0		CHECKED HPH(UK)	
DATE 28/02/03		APPROVED HPH(UK)	
DRN PCH		ASSET No.	
STATUS	EXISTING	SHT	REV
DRAWING No.	H1002/04		