1. All sizes to be checked on site prior to construction.
2. This drawing is the copyright of the author.

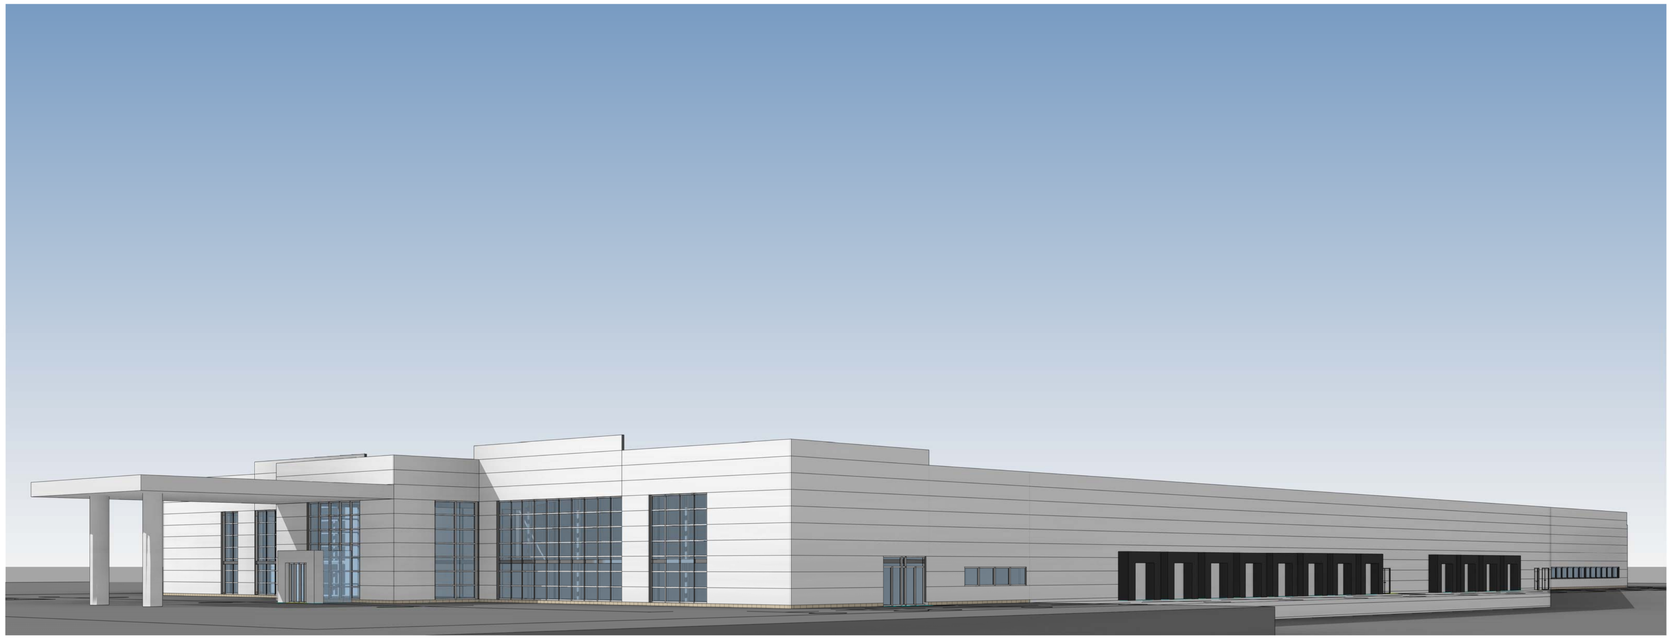

3D View 1

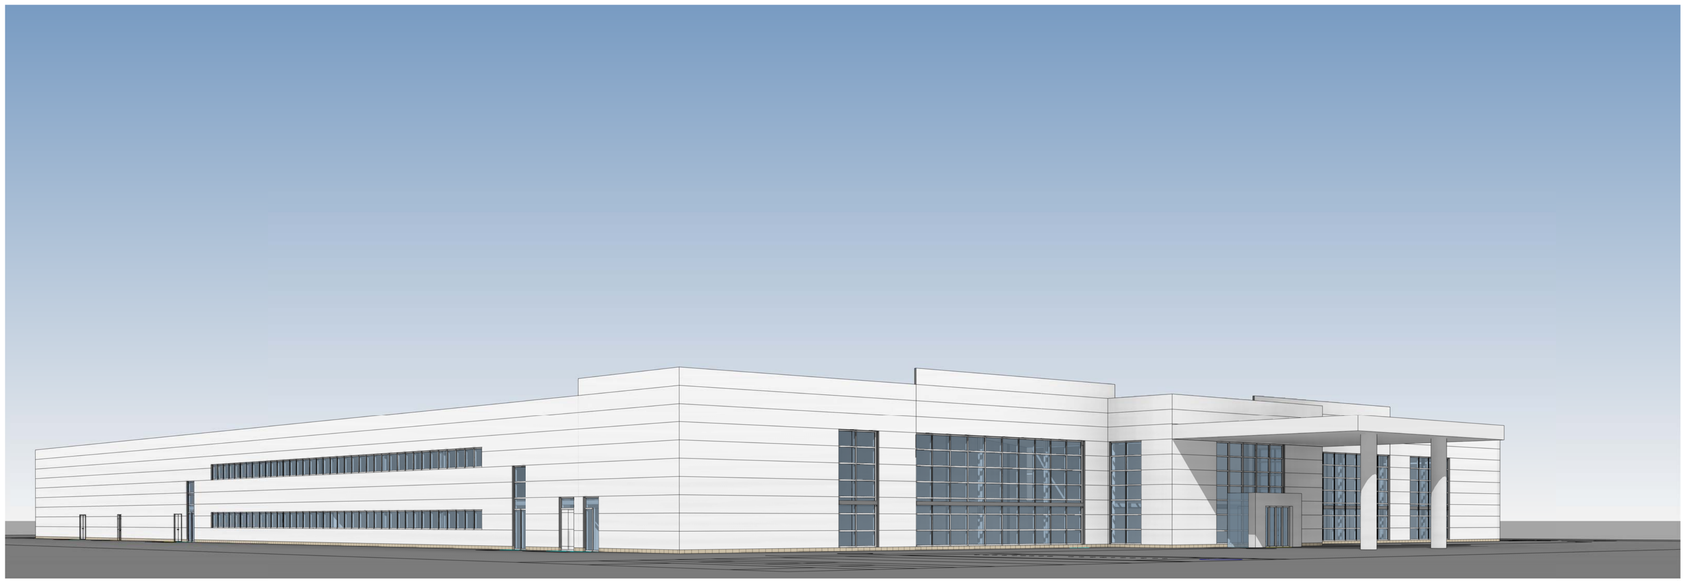

3D View 2

smith design associates

Glasgow Leatherhead Dumfries
16 Lynedoch Crescent, Glasgow G3 6EQ 0141 353 3501
glasgow@smithdesign.co.uk www.smithdesign.co.uk

client
Ediston Real Estate

project
McNeil Drive
Eurocentral

drawing
Existing 3D Views

original size
A1

scale

drawn
SMc

date
09/11/21

checked
AD

status
PLANNING

passed
AD

job no.
G3014

drawing no.
AL(0)008

revision